ROUTE	SECTION	COUNTY	TOTAL SHEETS	SHEET NUMBER
VARIOUS	2011-051-I	COOK & DUPAGE	72	37

CONTRACT NO. 60P61

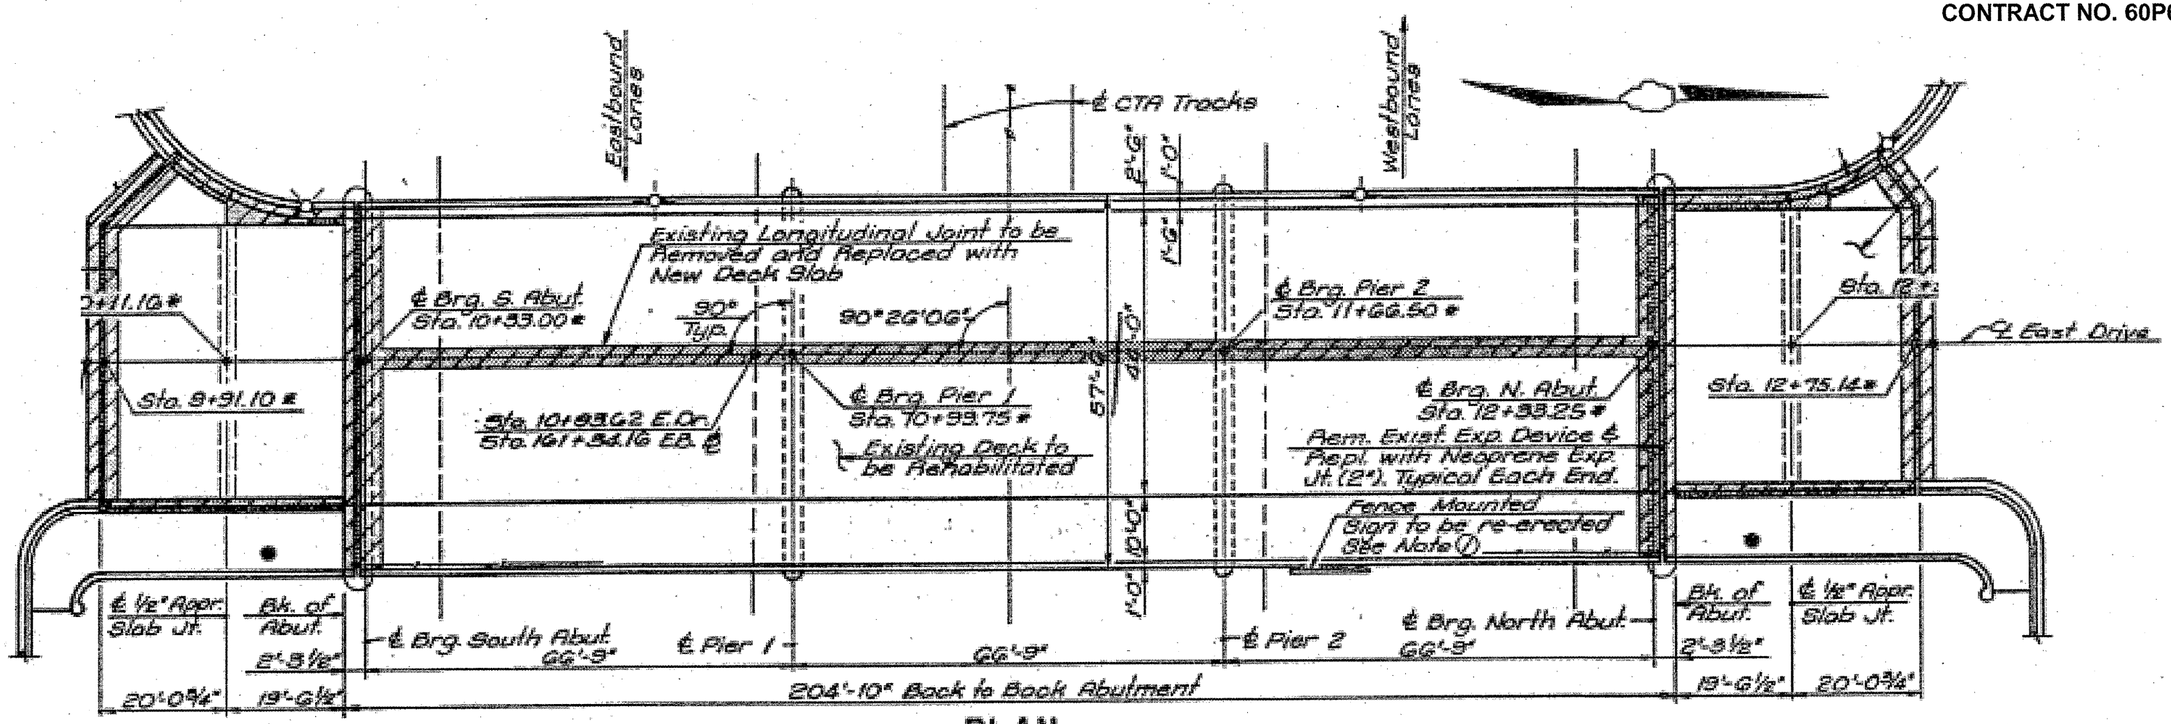

PLAN

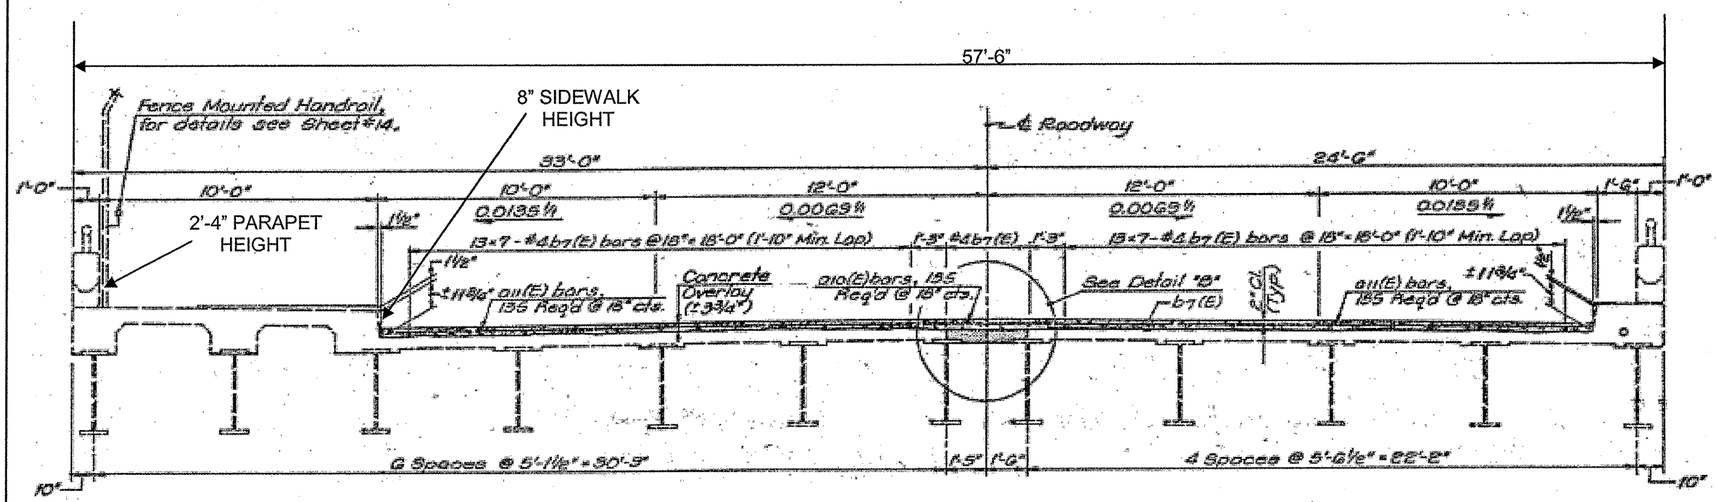

TYPICAL DECK SECTION
PROPOSED

FOR INFORMATION ONLY

ILLINOIS DEPARTMENT OF TRANSPORTATION

EXISTING PLAN & CROSS SECTION
LOCATION 22 (SN 016-2071)
INDEPENDENCE BLVD NB OVER I-290, CTA
SHEET 1 OF 1