| ROUTE | SECTION | COUNTY | TOTAL SHEETS | SHEET NUMBER |
|---|---|---|---|---|
| VARIOUS | 2011-051-I | COOK & DUPAGE | 72 | 38 |

CONTRACT NO. 60P61

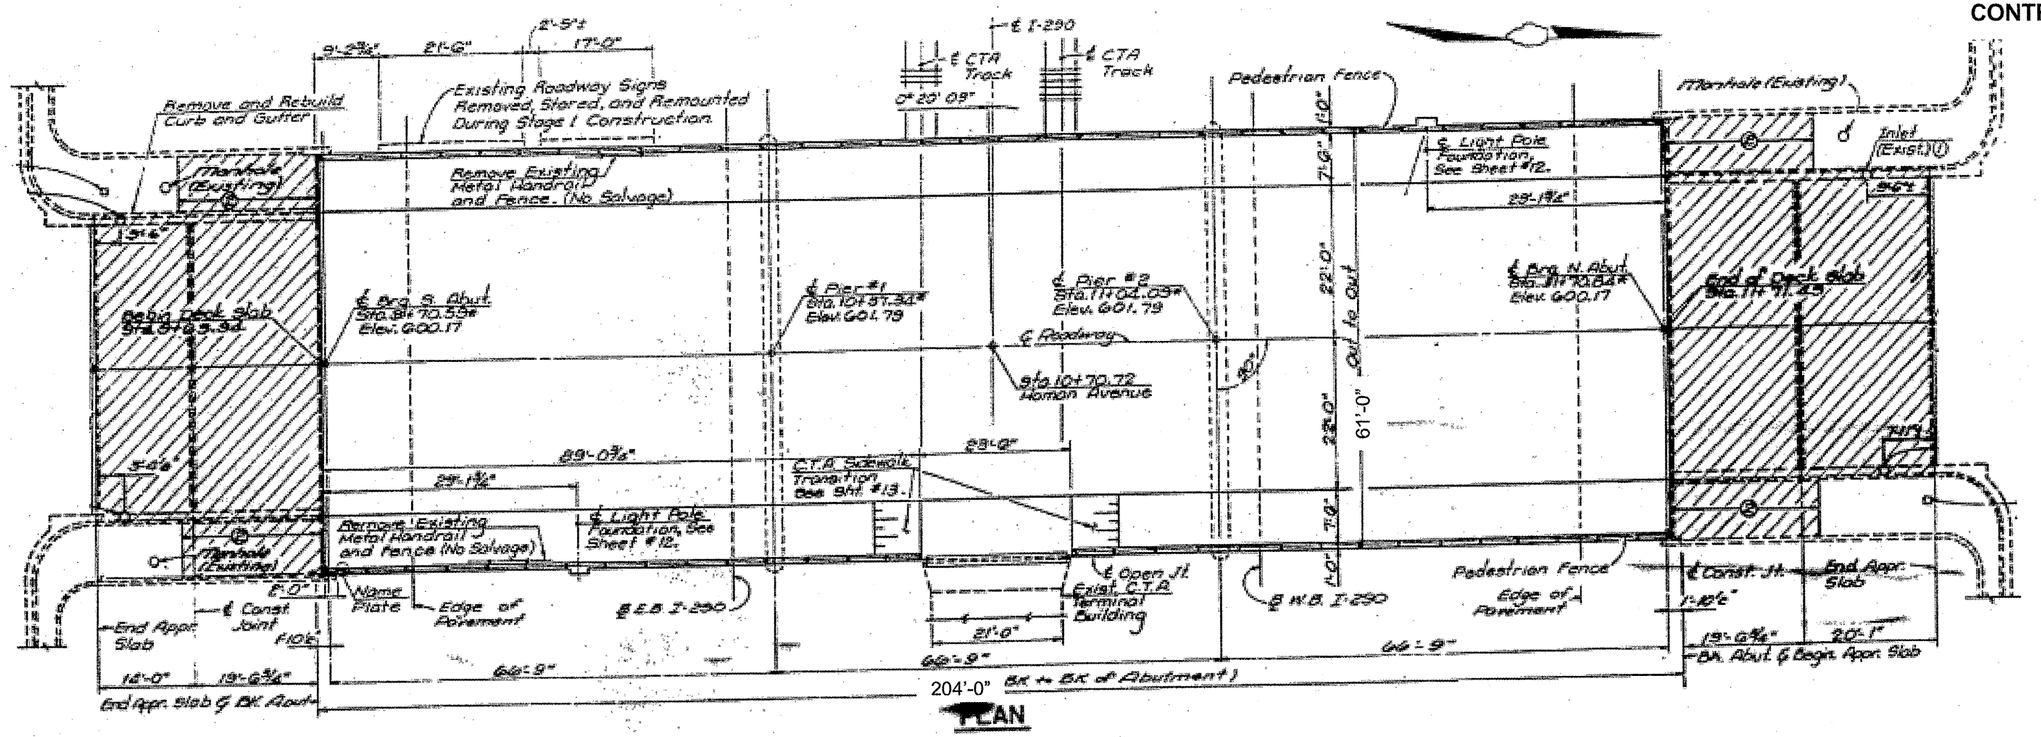


PLAN

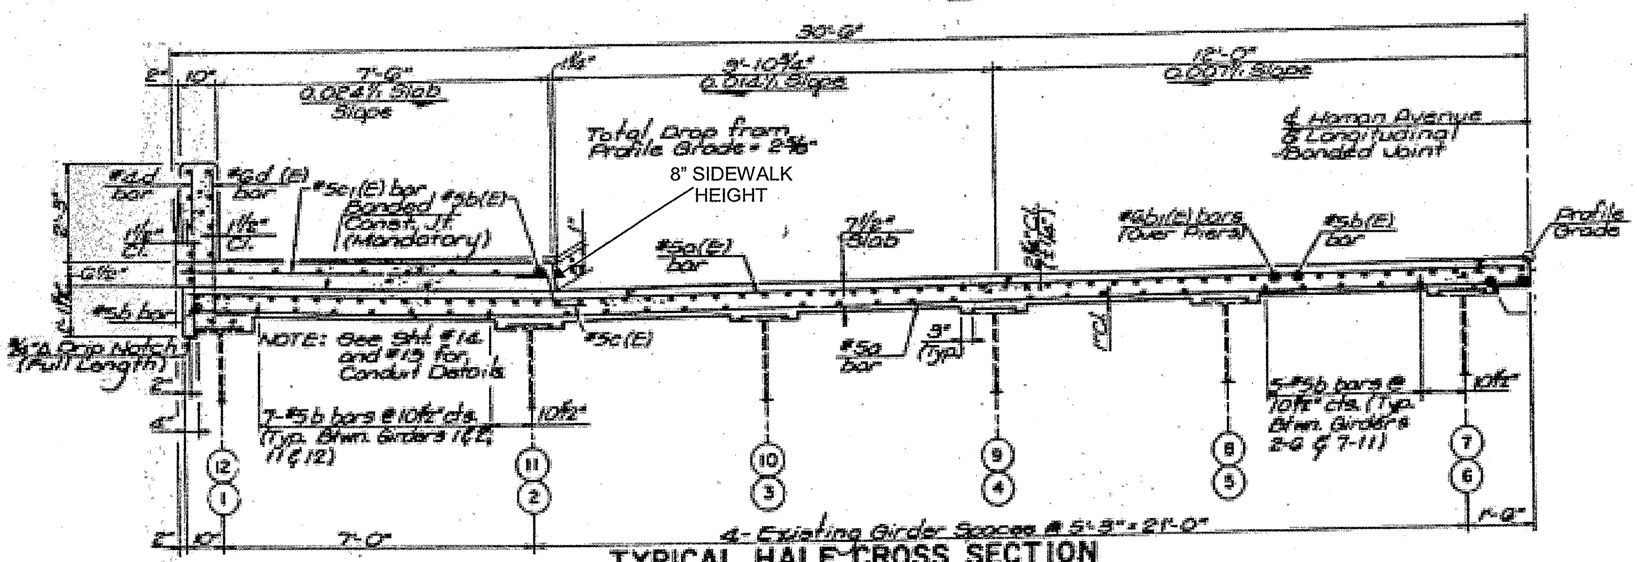


TYPICAL HALF CROSS SECTION
LOOKING AHEAD

**FOR INFORMATION ONLY**

ILLINOIS DEPARTMENT OF TRANSPORTATION

EXISTING PLAN & CROSS SECTION
LOCATION 23 (SN 016-2073)
HOMAN AVE OVER I-290 IKE & CTA
SHEET 1 OF 1