ROUTE	SECTION	COUNTY	TOTAL SHEETS	SHEET NUMBER
VARIOUS	2011-051-I	COOK & DUPAGE	72	39

CONTRACT NO. 60P61

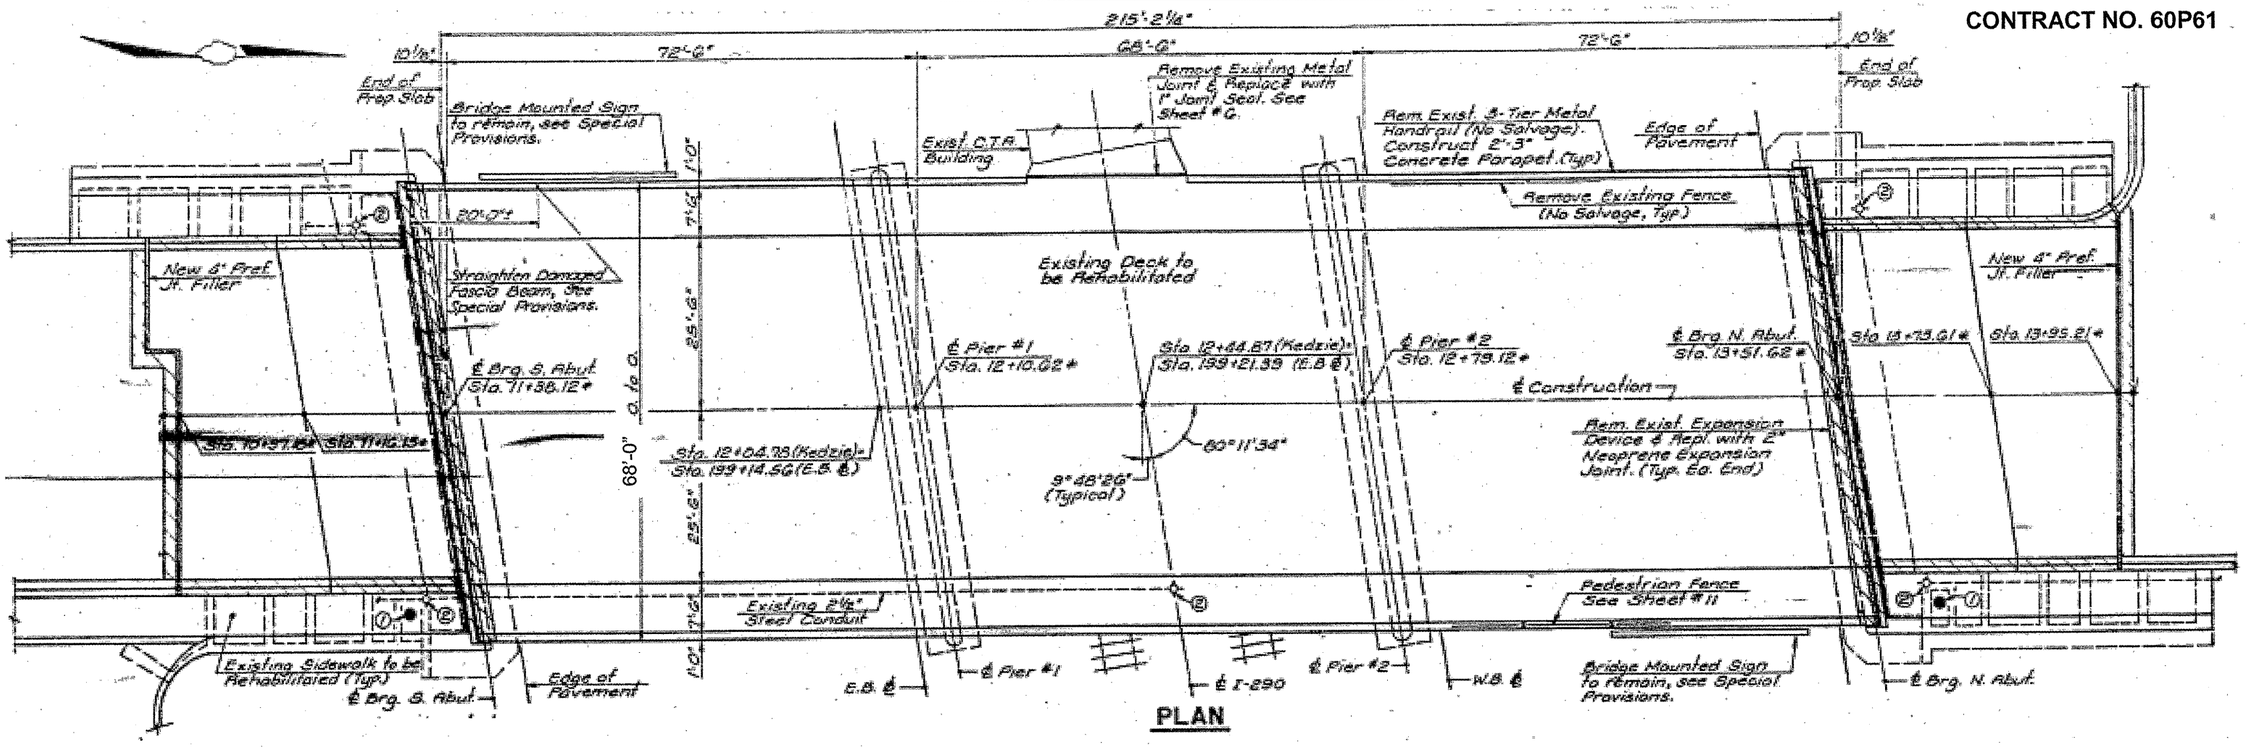

PLAN

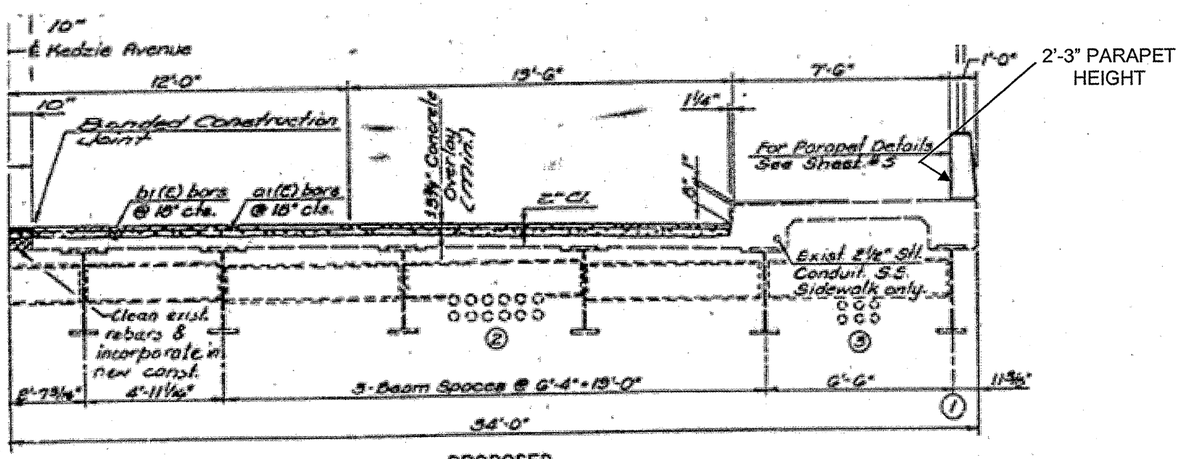

PROPOSED

TYPICAL DECK SECTION

LOOKING NORTH

FOR INFORMATION ONLY

ILLINOIS DEPARTMENT OF TRANSPORTATION

EXISTING PLAN & CROSS SECTION
LOCATION 24 (SN 016-2074)
KEDZIE AVE OVER I-290 IKE & CTA
SHEET 1 OF 1