ROUTE	SECTION	COUNTY	TOTAL SHEETS	SHEET NUMBER
VARIOUS	2011-051-I	COOK & DUPAGE	72	40

CONTRACT NO. 60P61

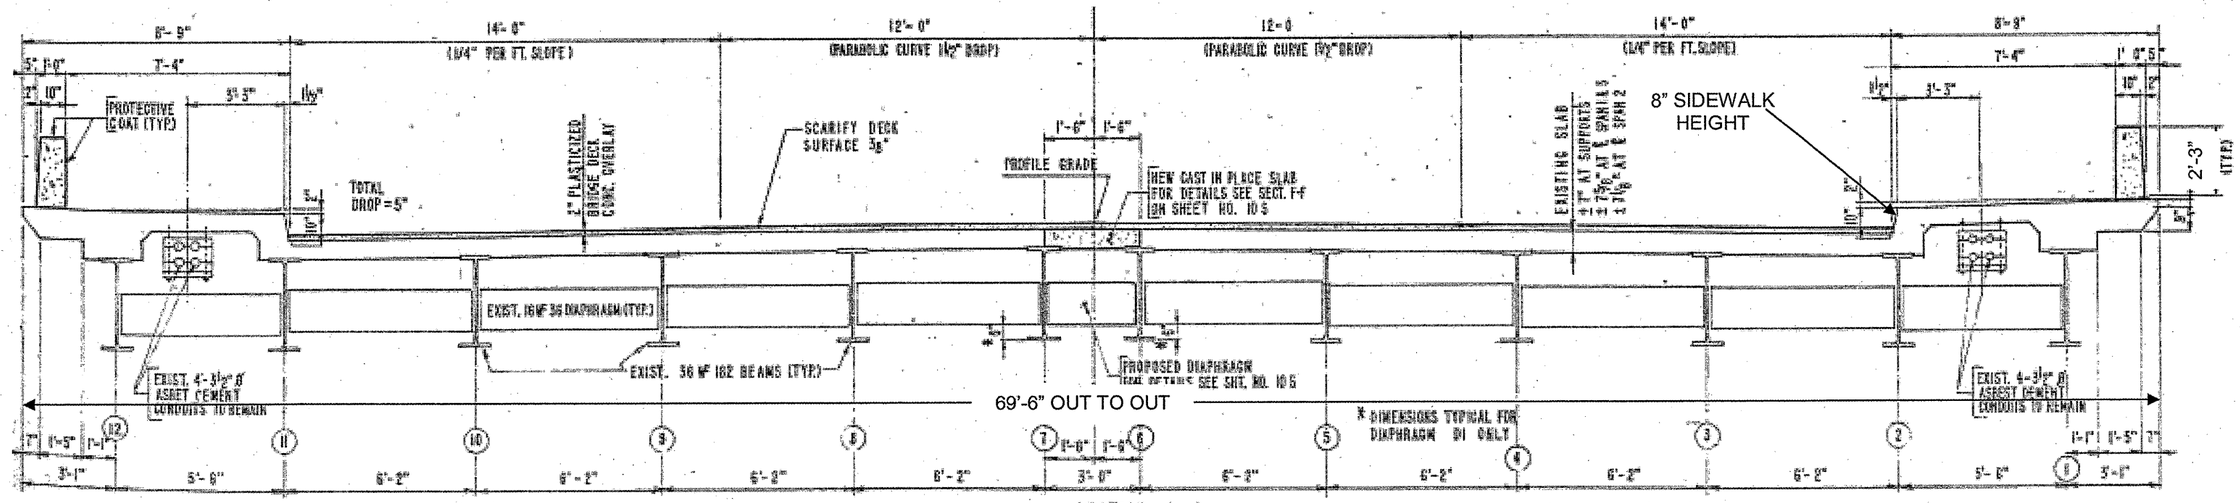

SECTION A-A

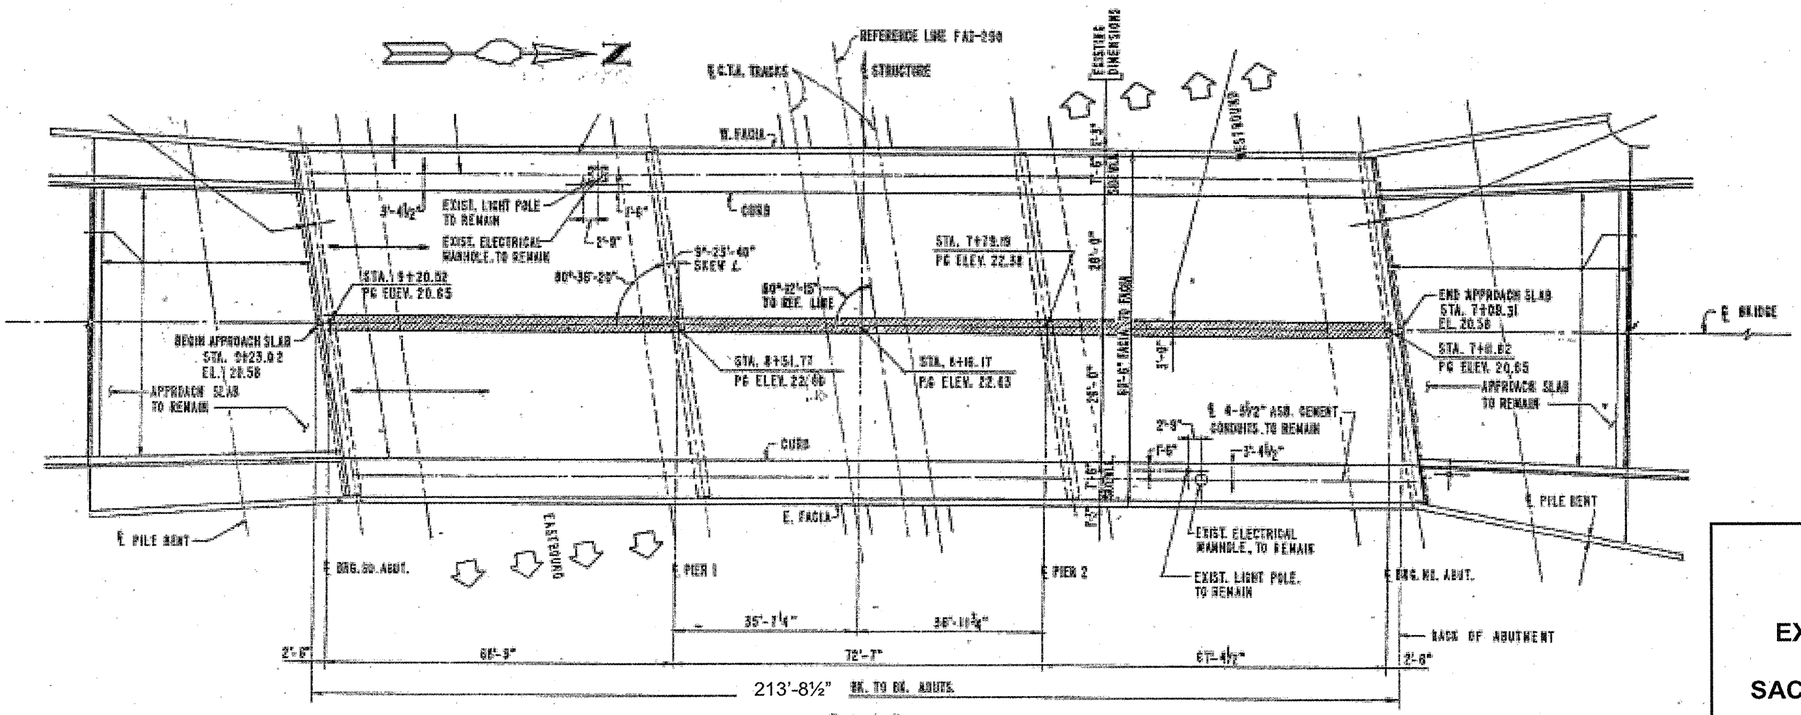

PLAN

FOR INFORMATION ONLY

ILLINOIS DEPARTMENT OF TRANSPORTATION

EXISTING PLAN & CROSS SECTION
LOCATION 25 (SN 016-0754)
SACRAMENTO BLVD OVER I-290 & CTA
SHEET 1 OF 1