ROUTE	SECTION	COUNTY	TOTAL SHEETS	SHEET NUMBER
VARIOUS	2011-051-I	COOK & DUPAGE	72	48

CONTRACT NO. 60P61

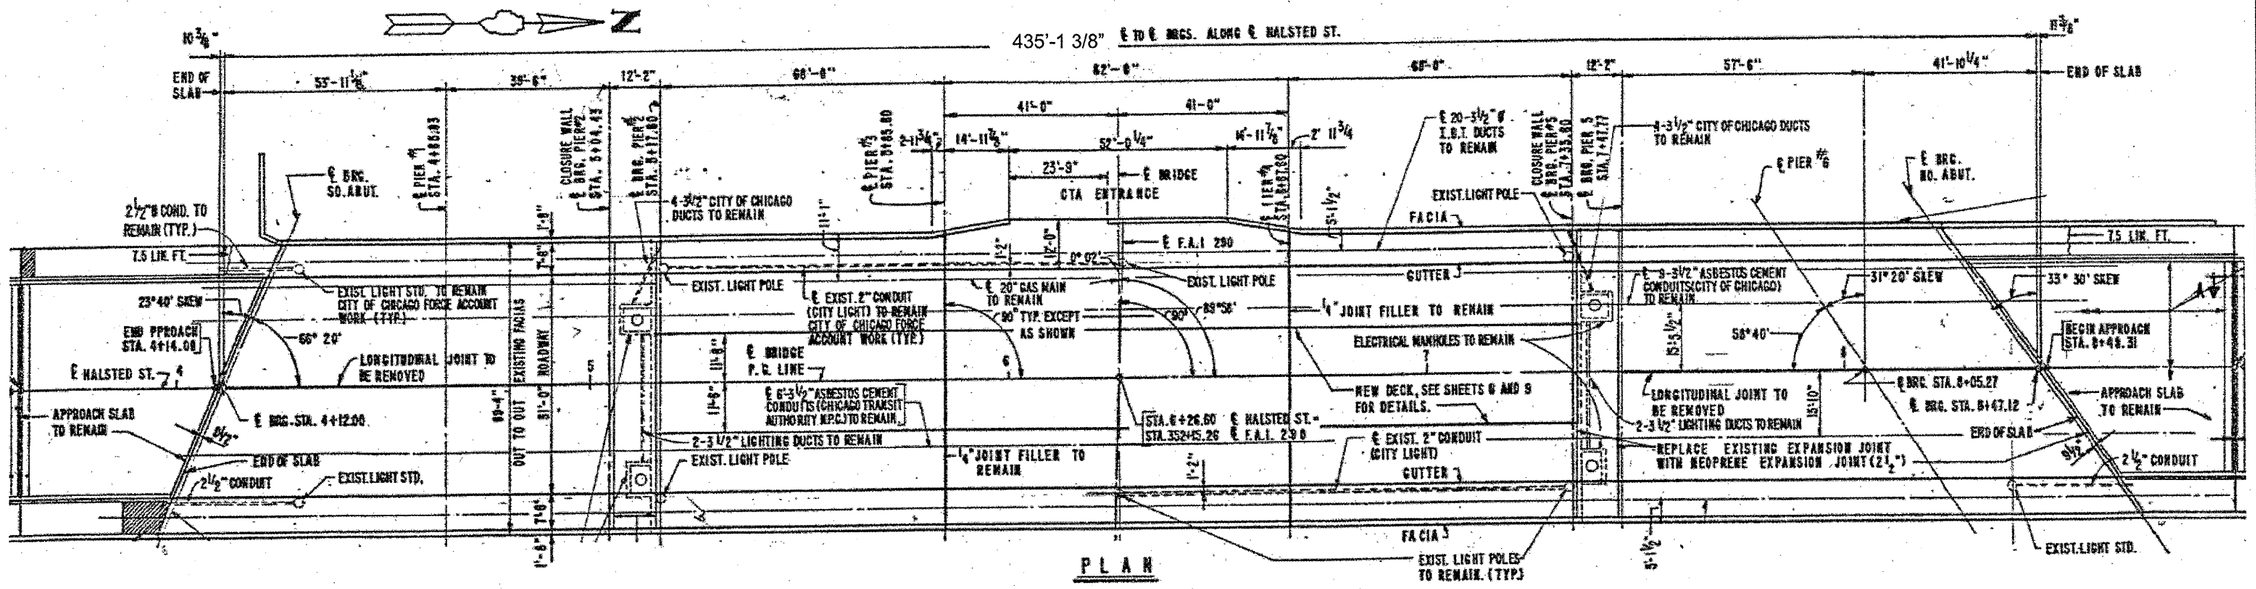

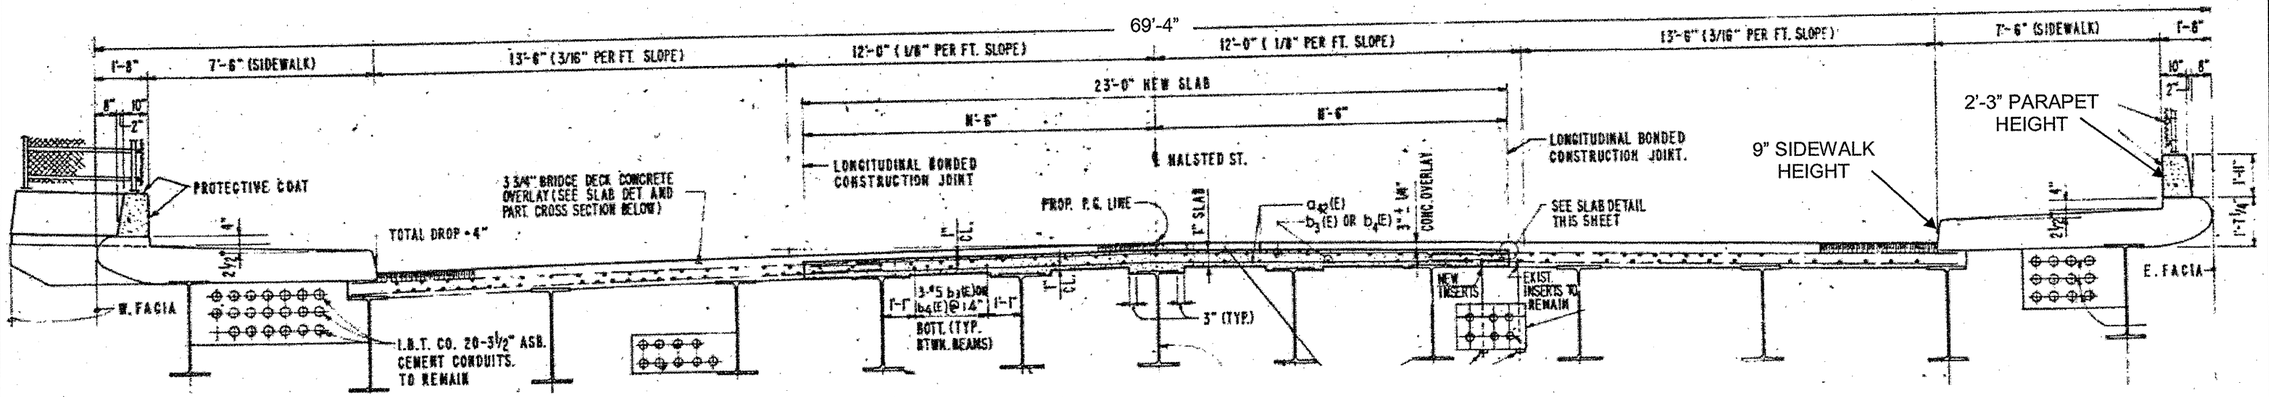

PROP. CROSS SECTION
(LOOKING NORTH)

FOR INFORMATION ONLY

ILLINOIS DEPARTMENT OF TRANSPORTATION

EXISTING PLAN & CROSS SECTION
LOCATION 33 (SN 016-2081)
HALSTED ST OVER I-290 IKE & CTA
SHEET 1 OF 1