| ROUTE | SECTION | COUNTY | TOTAL SHEETS | SHEET NUMBER |
|---|---|---|---|---|
| VARIOUS | 2011-051-I | COOK & DUPAGE | 72 | 64 |

CONTRACT NO. 60P61

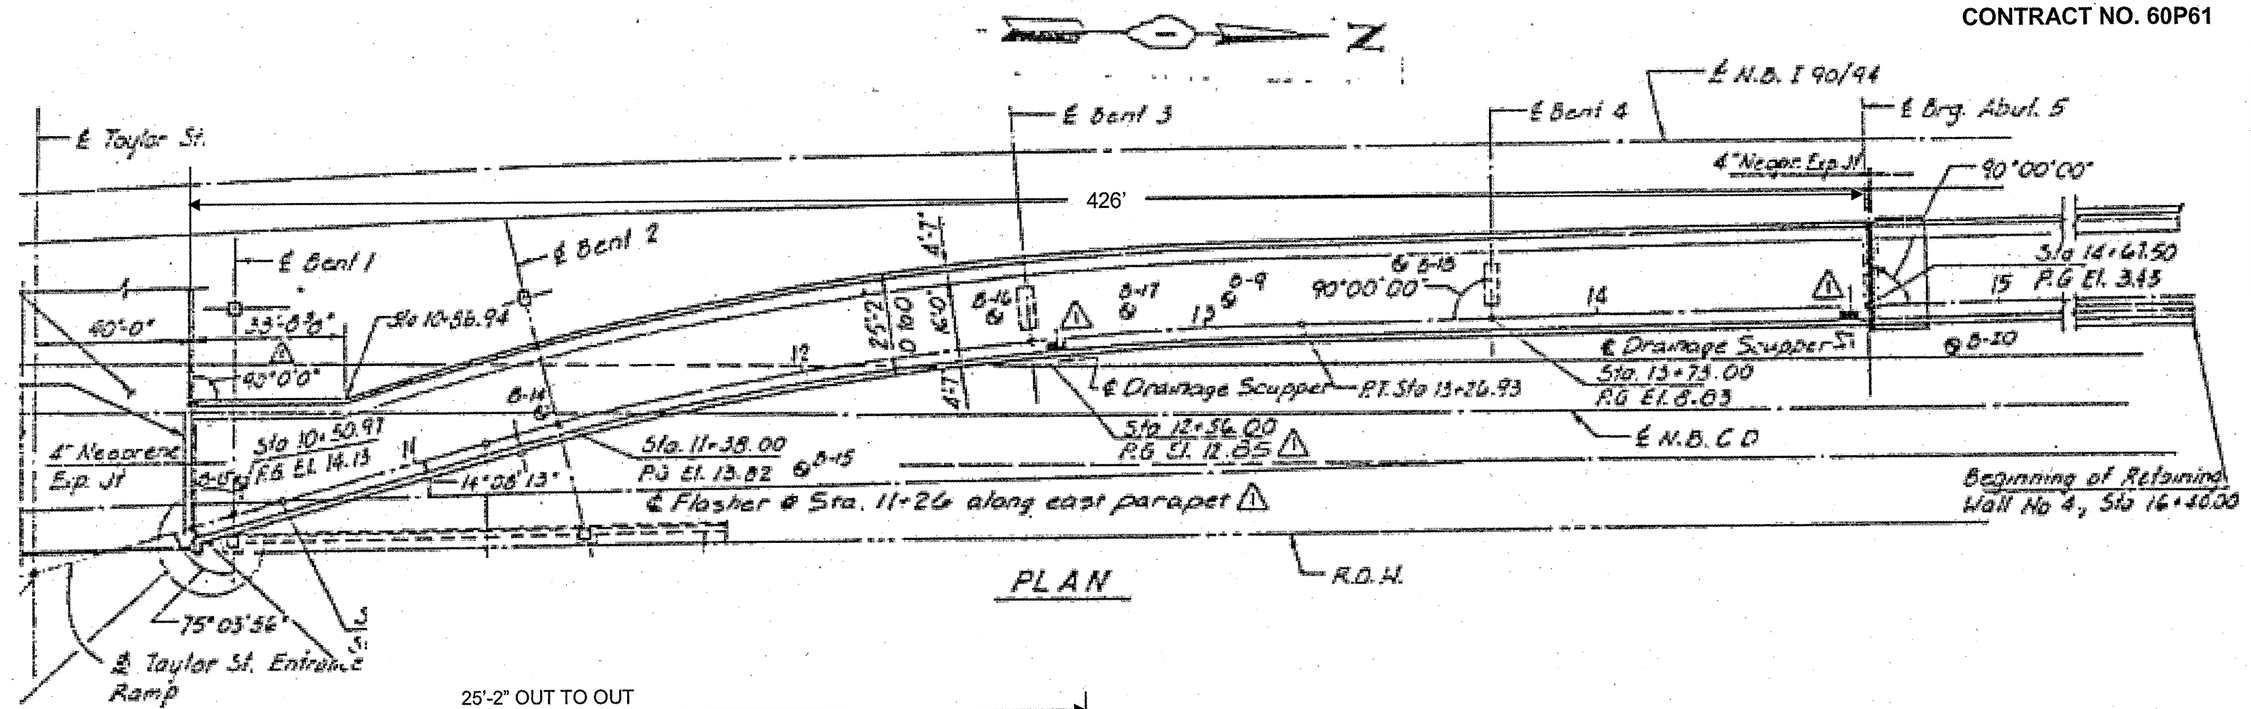


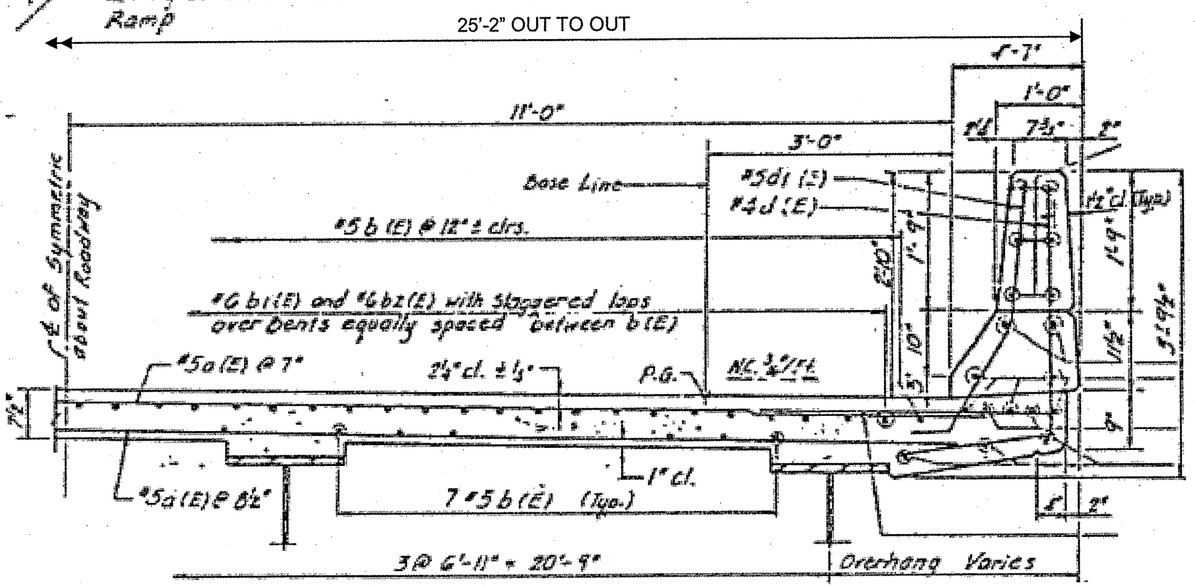


CROSS SECTION
(LOOKING NORTH)

**FOR INFORMATION ONLY**

ILLINOIS DEPARTMENT OF TRANSPORTATION

EXISTING PLAN & CROSS SECTION
LOCATION 48 (SN 016-2535)
TAYLOR TO I-94S OVER CD TO I-94S,I-290N
SHEET 1 OF 1