ROUTE	SECTION	COUNTY	TOTAL SHEETS	SHEET NUMBER
FAI 57	2011-052-I	COOK	44	13

CONTRACT NO. 60P62

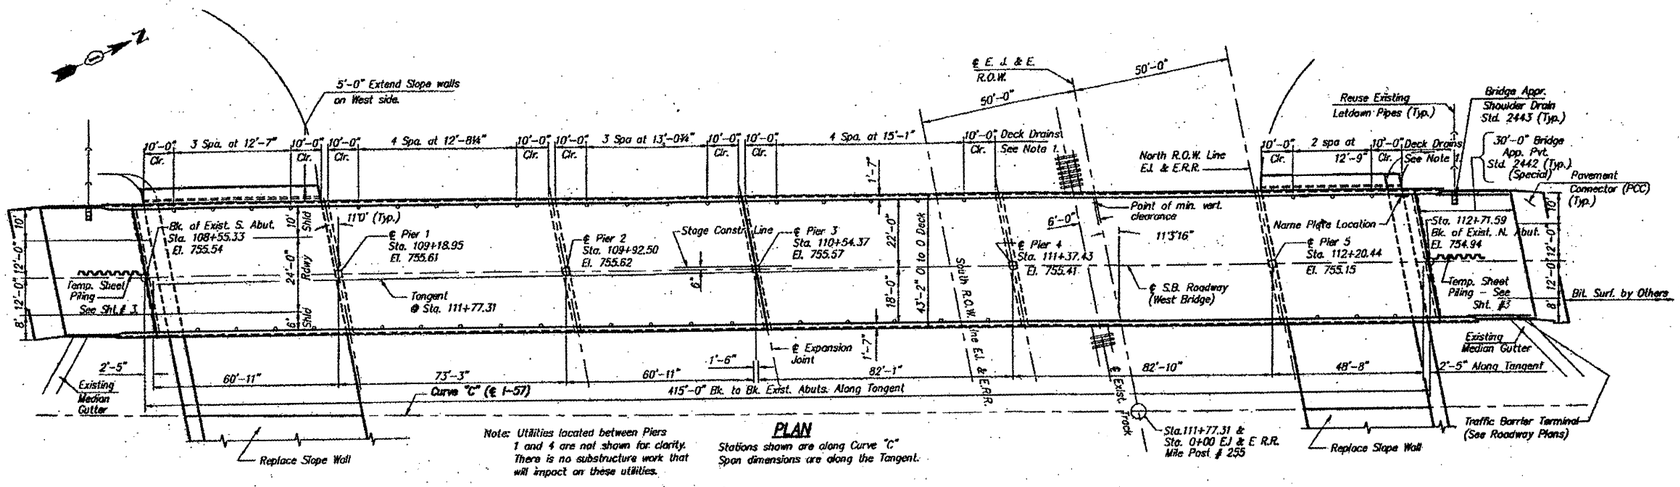

PLAN

Stations shown are along Curve "C"
Span dimensions are along the Tangent.

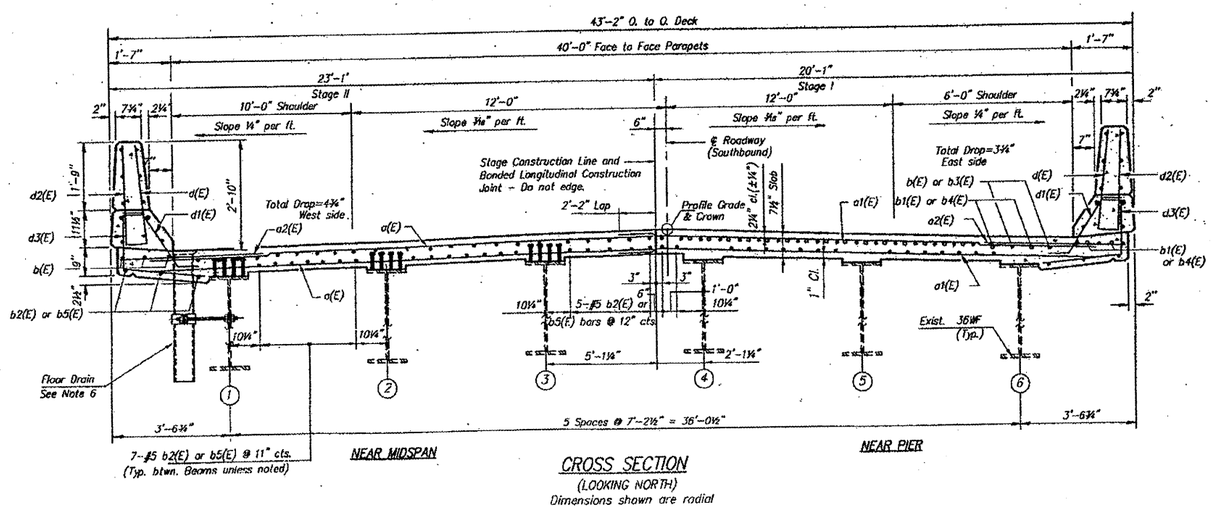

CROSS SECTION
(LOOKING NORTH)
Dimensions shown are radial

FOR INFORMATION ONLY

ILLINOIS DEPARTMENT OF TRANSPORTATION

EXISTING PLANS
LOCATION 1 (SN 016-0048)
I-57 SB over EJ&E Railroad