| ROUTE | SECTION | COUNTY | TOTAL SHEETS | SHEET NUMBER |
|---|---|---|---|---|
| FAI 57 | 2011-052-I | COOK | 44 | 15 |

**CONTRACT NO. 60P62**

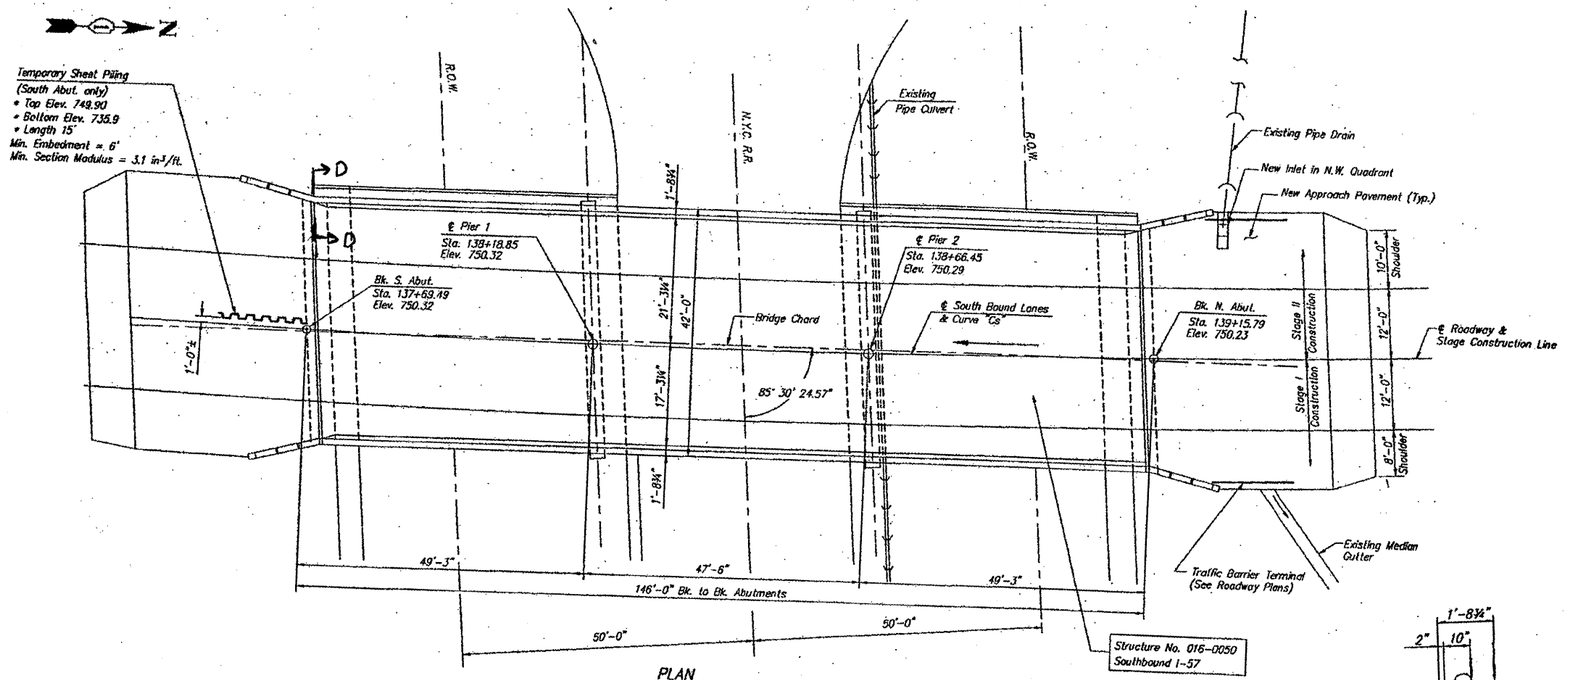


**FOR INFORMATION ONLY**

**ILLINOIS DEPARTMENT OF TRANSPORTATION**

**EXISTING PLANS**
**LOCATION 3 (SN 016-0050)**
**I-57 SB over Abandoned Railroad**