ROUTE	SECTION	COUNTY	TOTAL SHEETS	SHEET NUMBER
FAI 57	2011-052-I	COOK	44	22

CONTRACT NO. 60P62

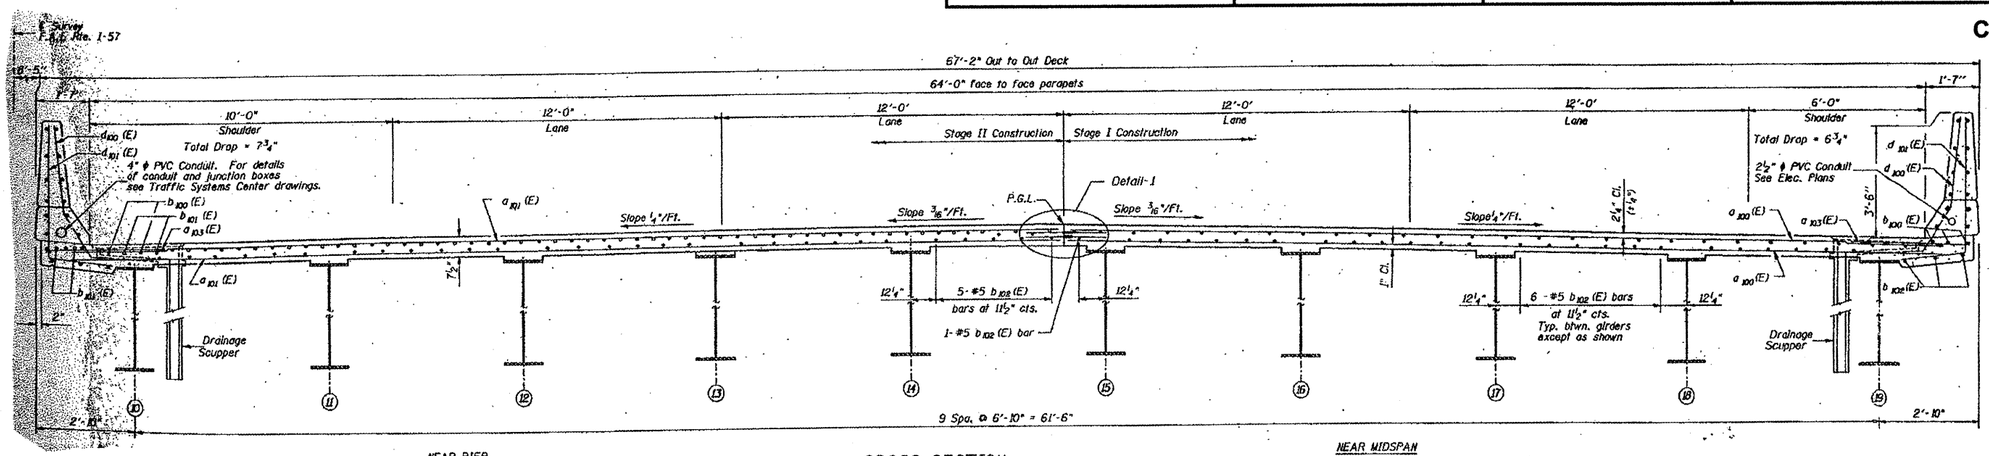

CROSS SECTION
(Looking East)

FOR INFORMATION ONLY

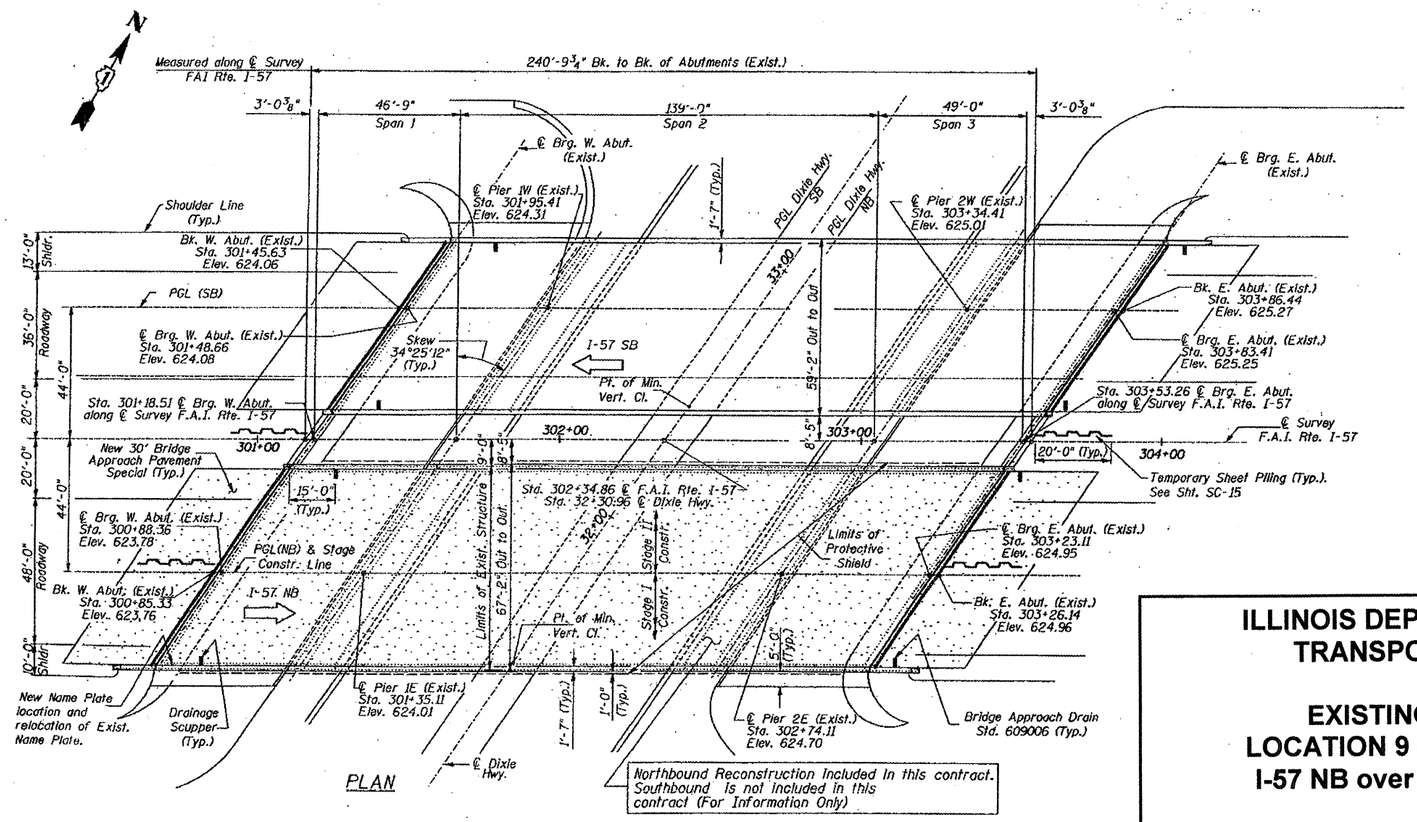

PLAN

ILLINOIS DEPARTMENT OF TRANSPORTATION

EXISTING PLANS
LOCATION 9 (SN 016-0056)
I-57 NB over Western Ave