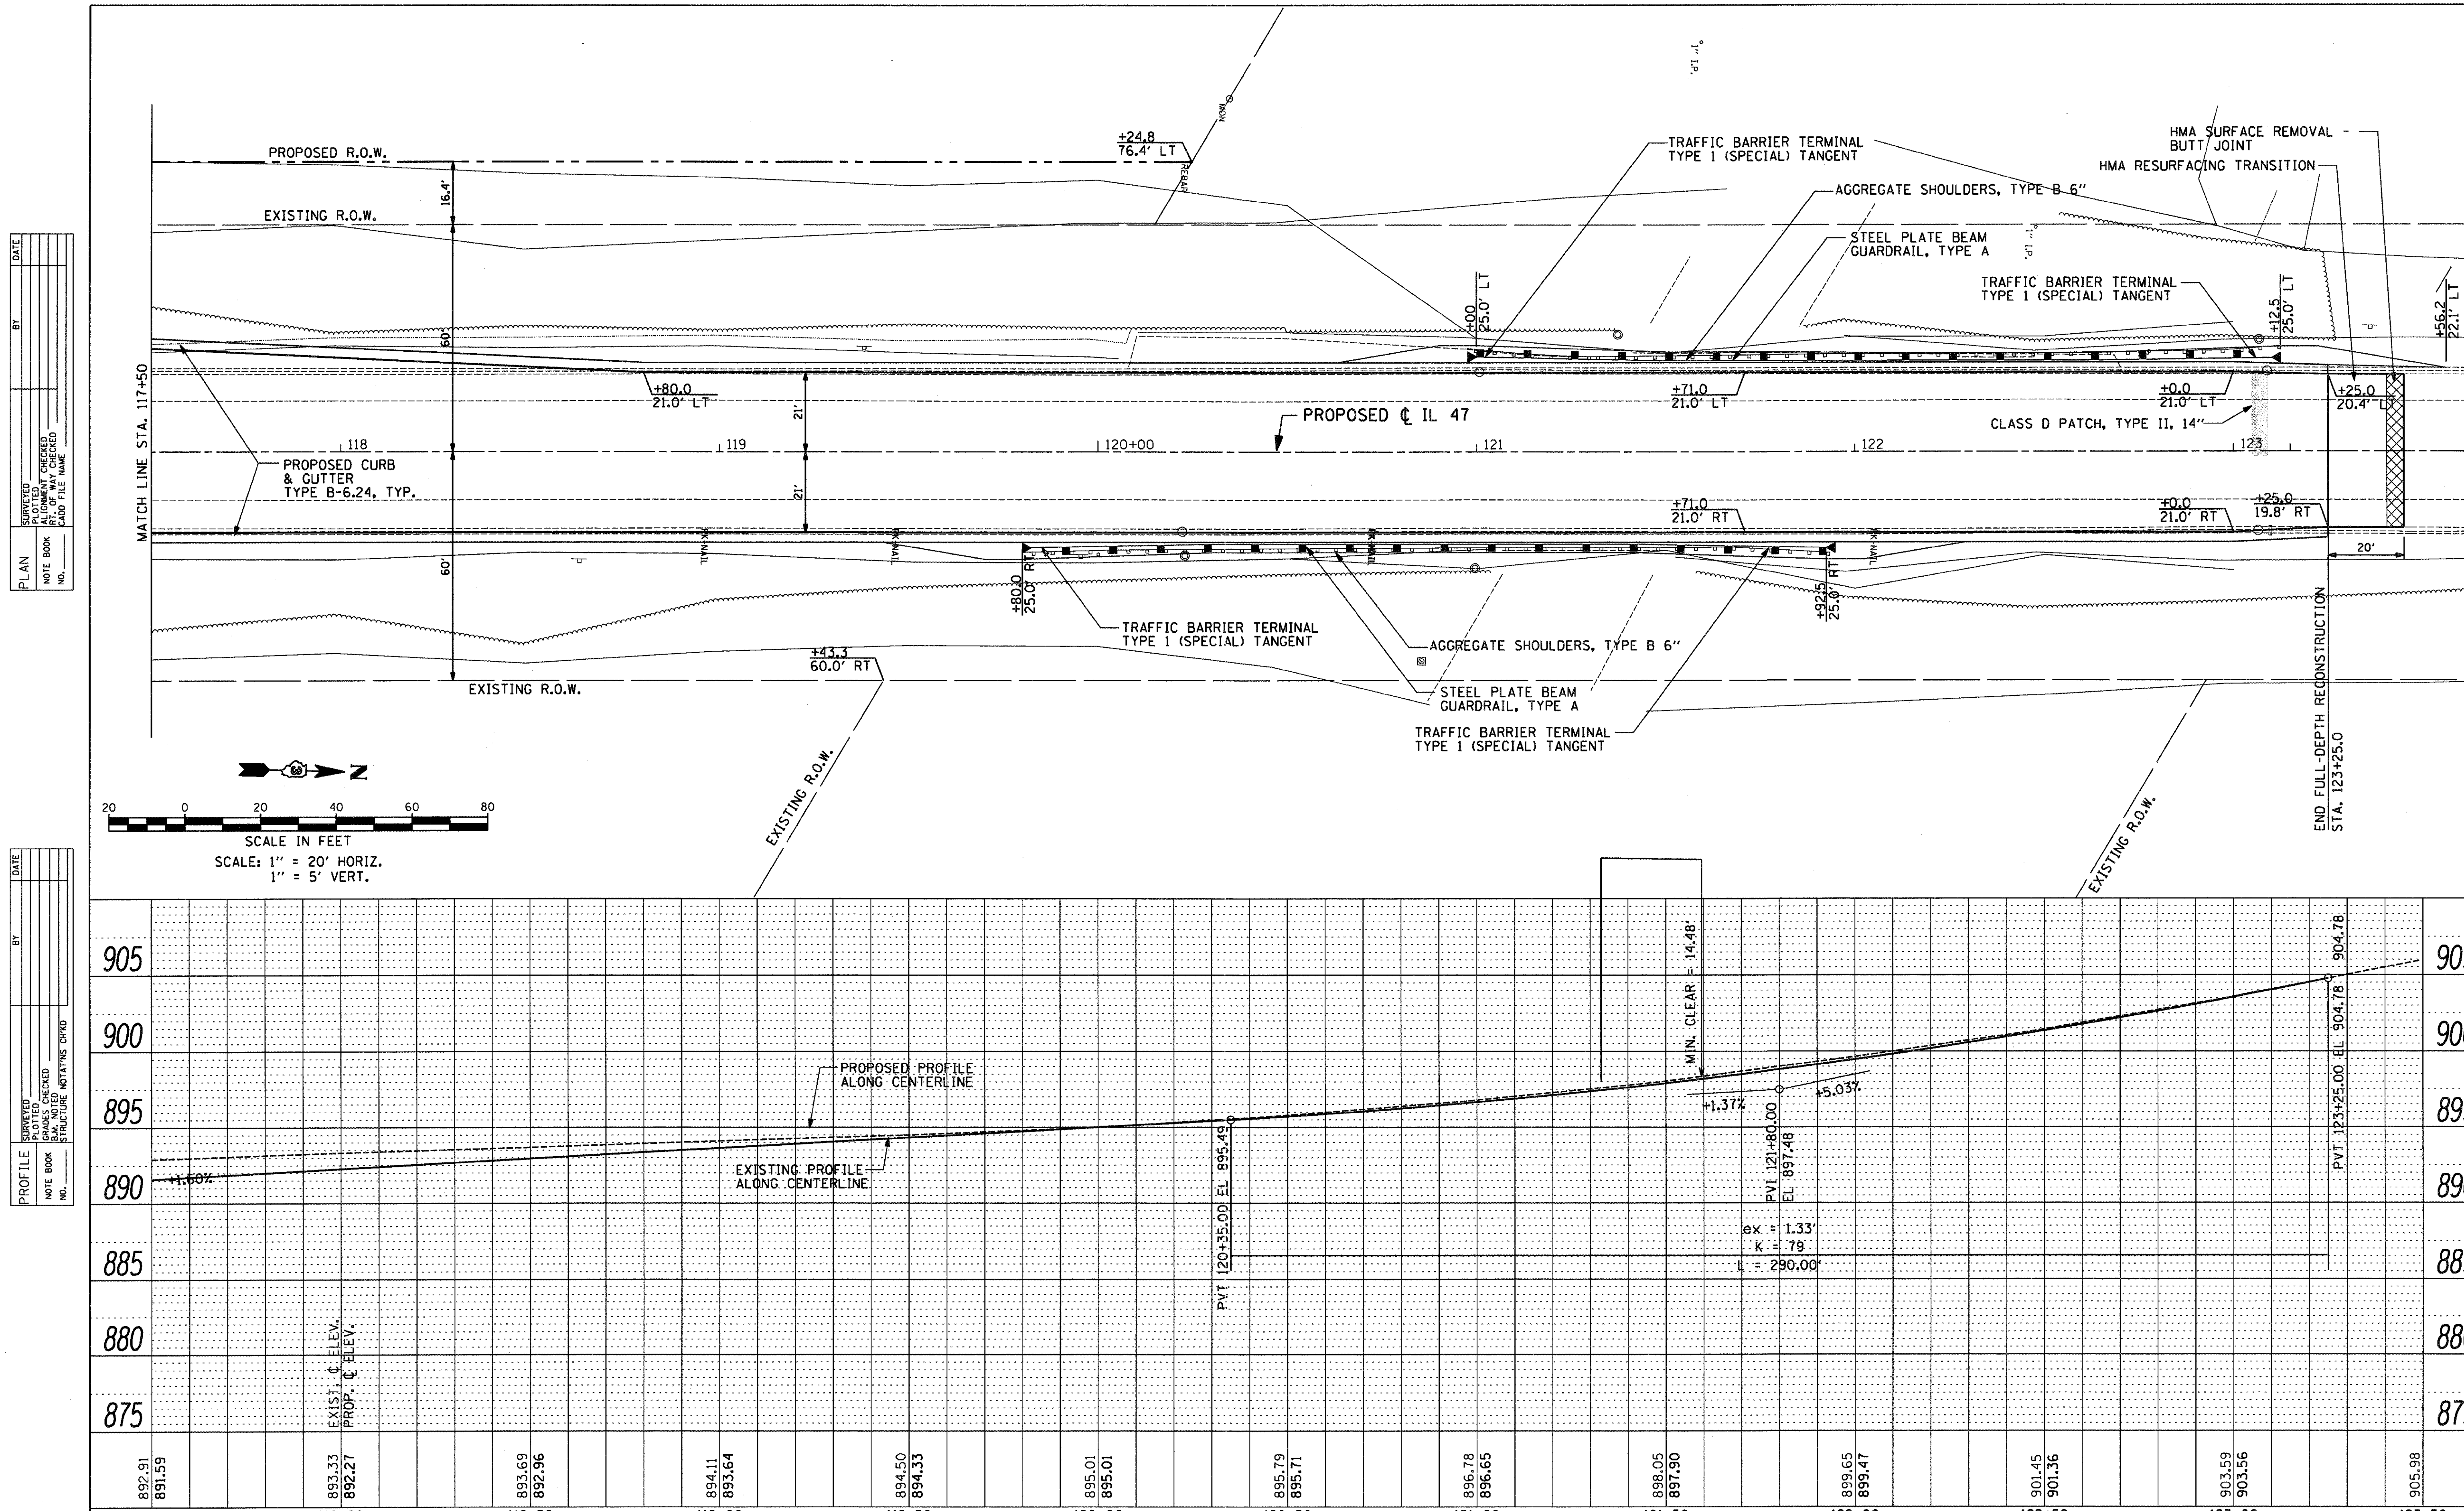

FILE NAME = $FILEL$	USER NAME = _USER_	DESIGNED - AR	REVISED -
		DRAWN - AR	REVISED -
	PLOT SCALE = 20.0000 '/ IN.	CHECKED - RS	REVISED -
	PLOT DATE = 9/1/2011	DATE - 09-01-2011	REVISED -

STATE OF ILLINOIS
DEPARTMENT OF TRANSPORTATION

IL 64 AT IL 47 INTERSECTION IMPROVEMENTS
PLAN AND PROFILE

SCALE: 1" = 20' | SHEET NO. 8 OF 8 SHEETS | STA. 117+50 TO STA. 123+25

F.A.P. RTE.	SECTION	COUNTY	TOTAL SHEETS	SHEET NO.
307	126N-1	KANE	156	26

CONTRACT NO. 62278

ILLINOIS FED. AID PROJECT