LILY LAKE INAI
WETLAND SITE

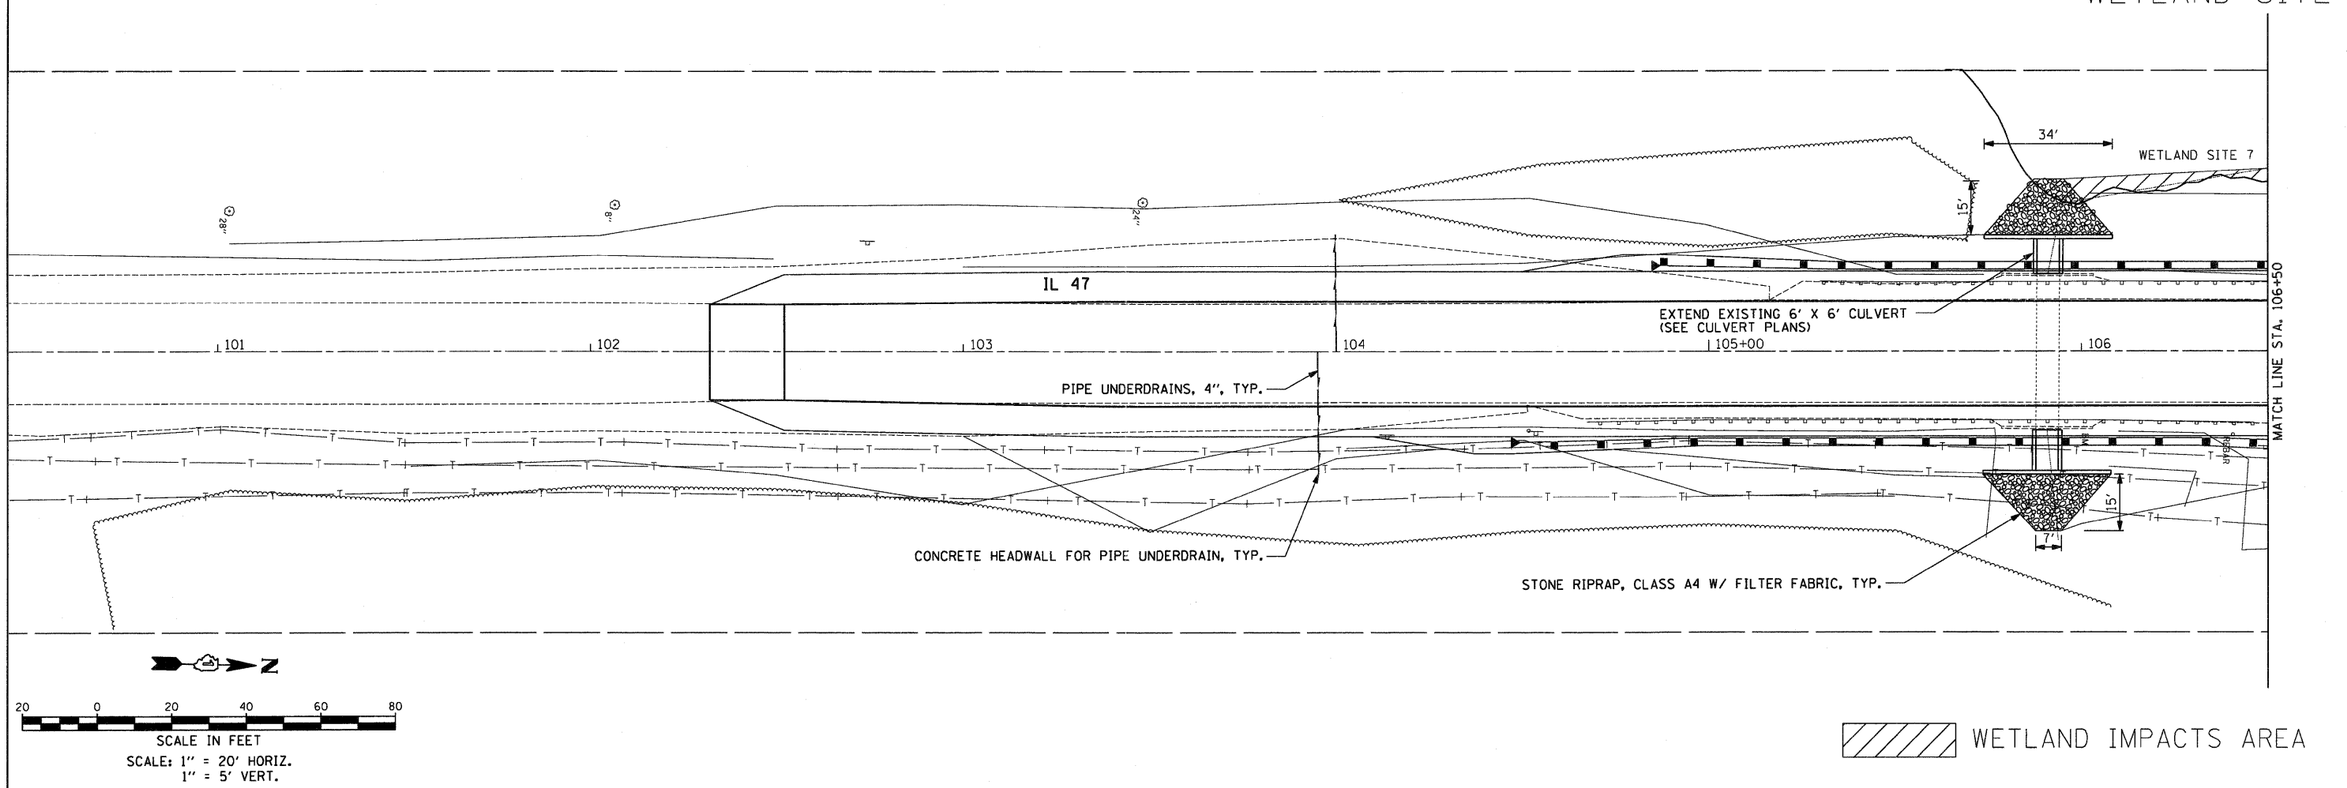

PLAN
NOTE BOOK NO.
SURVEYED
PLOTTED
ALIGNMENT CHECKED
RT. OF WAY CHECKED
CADD FILE NAME
BY
DATE

PROFILE
NOTE BOOK NO.
SURVEYED
PLOTTED
GRADES CHECKED
B.M. NOTED
STRUCTURE NOTATNS CHKD
BY
DATE

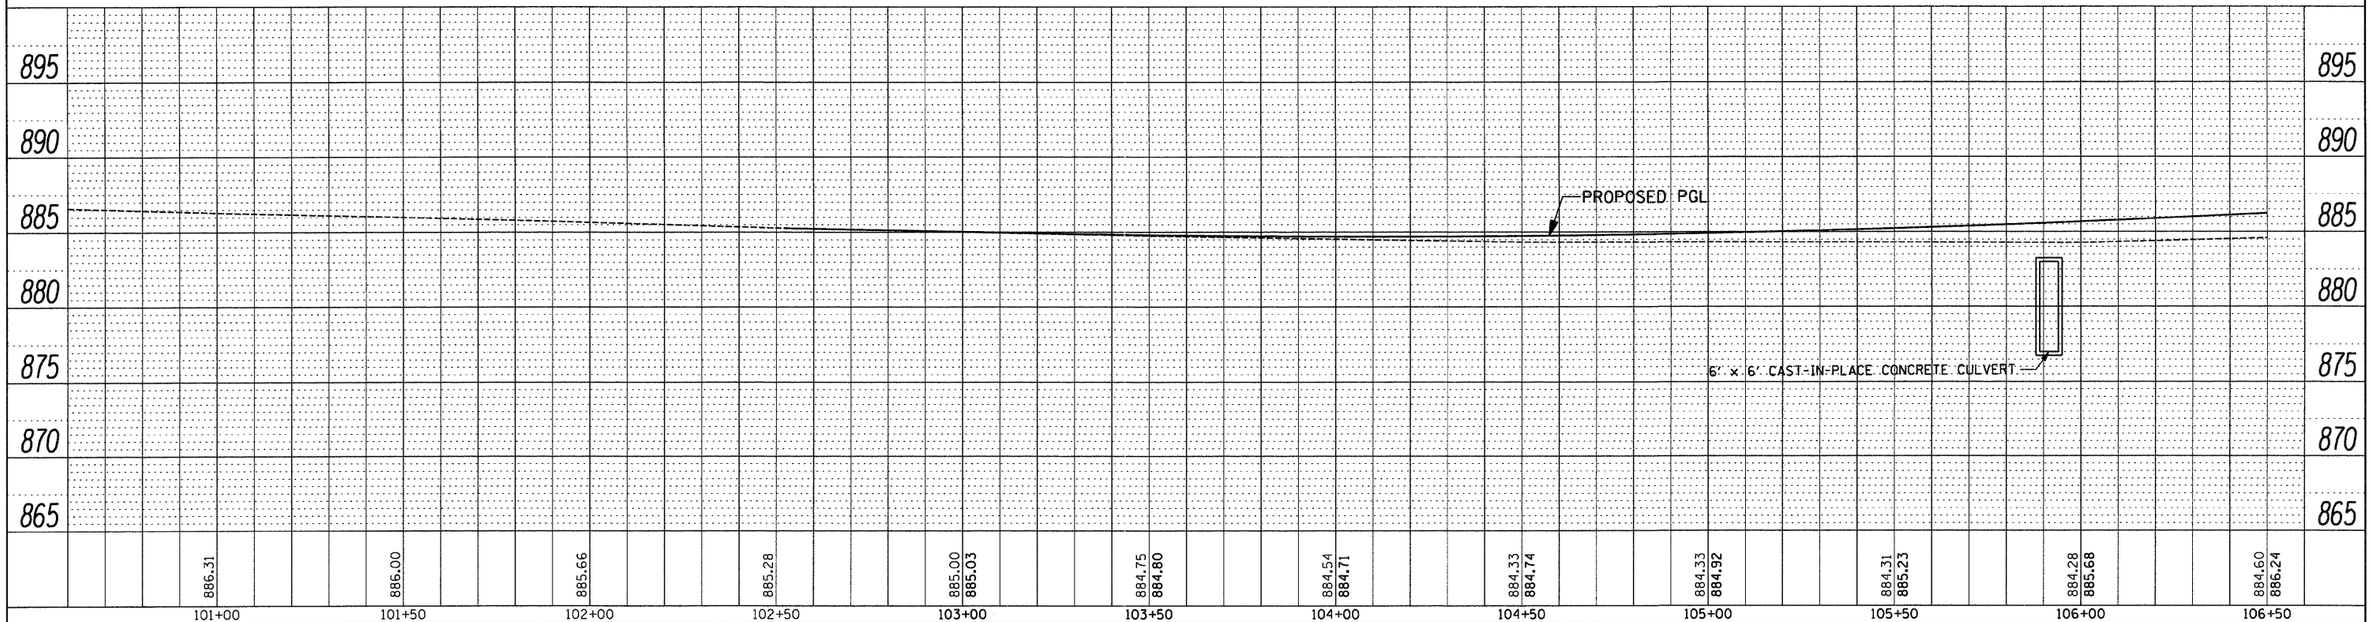

FILE NAME = $FILEL$	USER NAME = _USER_	DESIGNED - AR	REVISED -
		DRAWN - AR	REVISED -
	PLOT SCALE = 20.0000 ' / IN.	CHECKED - RS	REVISED -
	PLOT DATE = 9/1/2011	DATE - 09-01-2011	REVISED -

STATE OF ILLINOIS
DEPARTMENT OF TRANSPORTATION

IL 64 AT IL 47 INTERSECTION IMPROVEMENTS
DRAINAGE PLAN & PROFILE

SCALE: 1" = 20' | SHEET NO. 5 OF 8 SHEETS | STA. 102+52 TO STA. 106+50

F.A.P. RTE.	SECTION	COUNTY	TOTAL SHEETS	SHEET NO.
307	126N-1	KANE	156	58

CONTRACT NO. 62278

ILLINOIS FED. AID PROJECT