PLAN
NOTE BOOK
NO.
SURVEYED
PLOTTED
ALIGNMENT CHECKED
RT. OF WAY CHECKED
CADD FILE NAME
BY
DATE

PROFILE
NOTE BOOK
NO.
SURVEYED
PLOTTED
GRADES CHECKED
B.M. NOTED
STRUCTURE NOTAT'NS CH'KD
BY
DATE

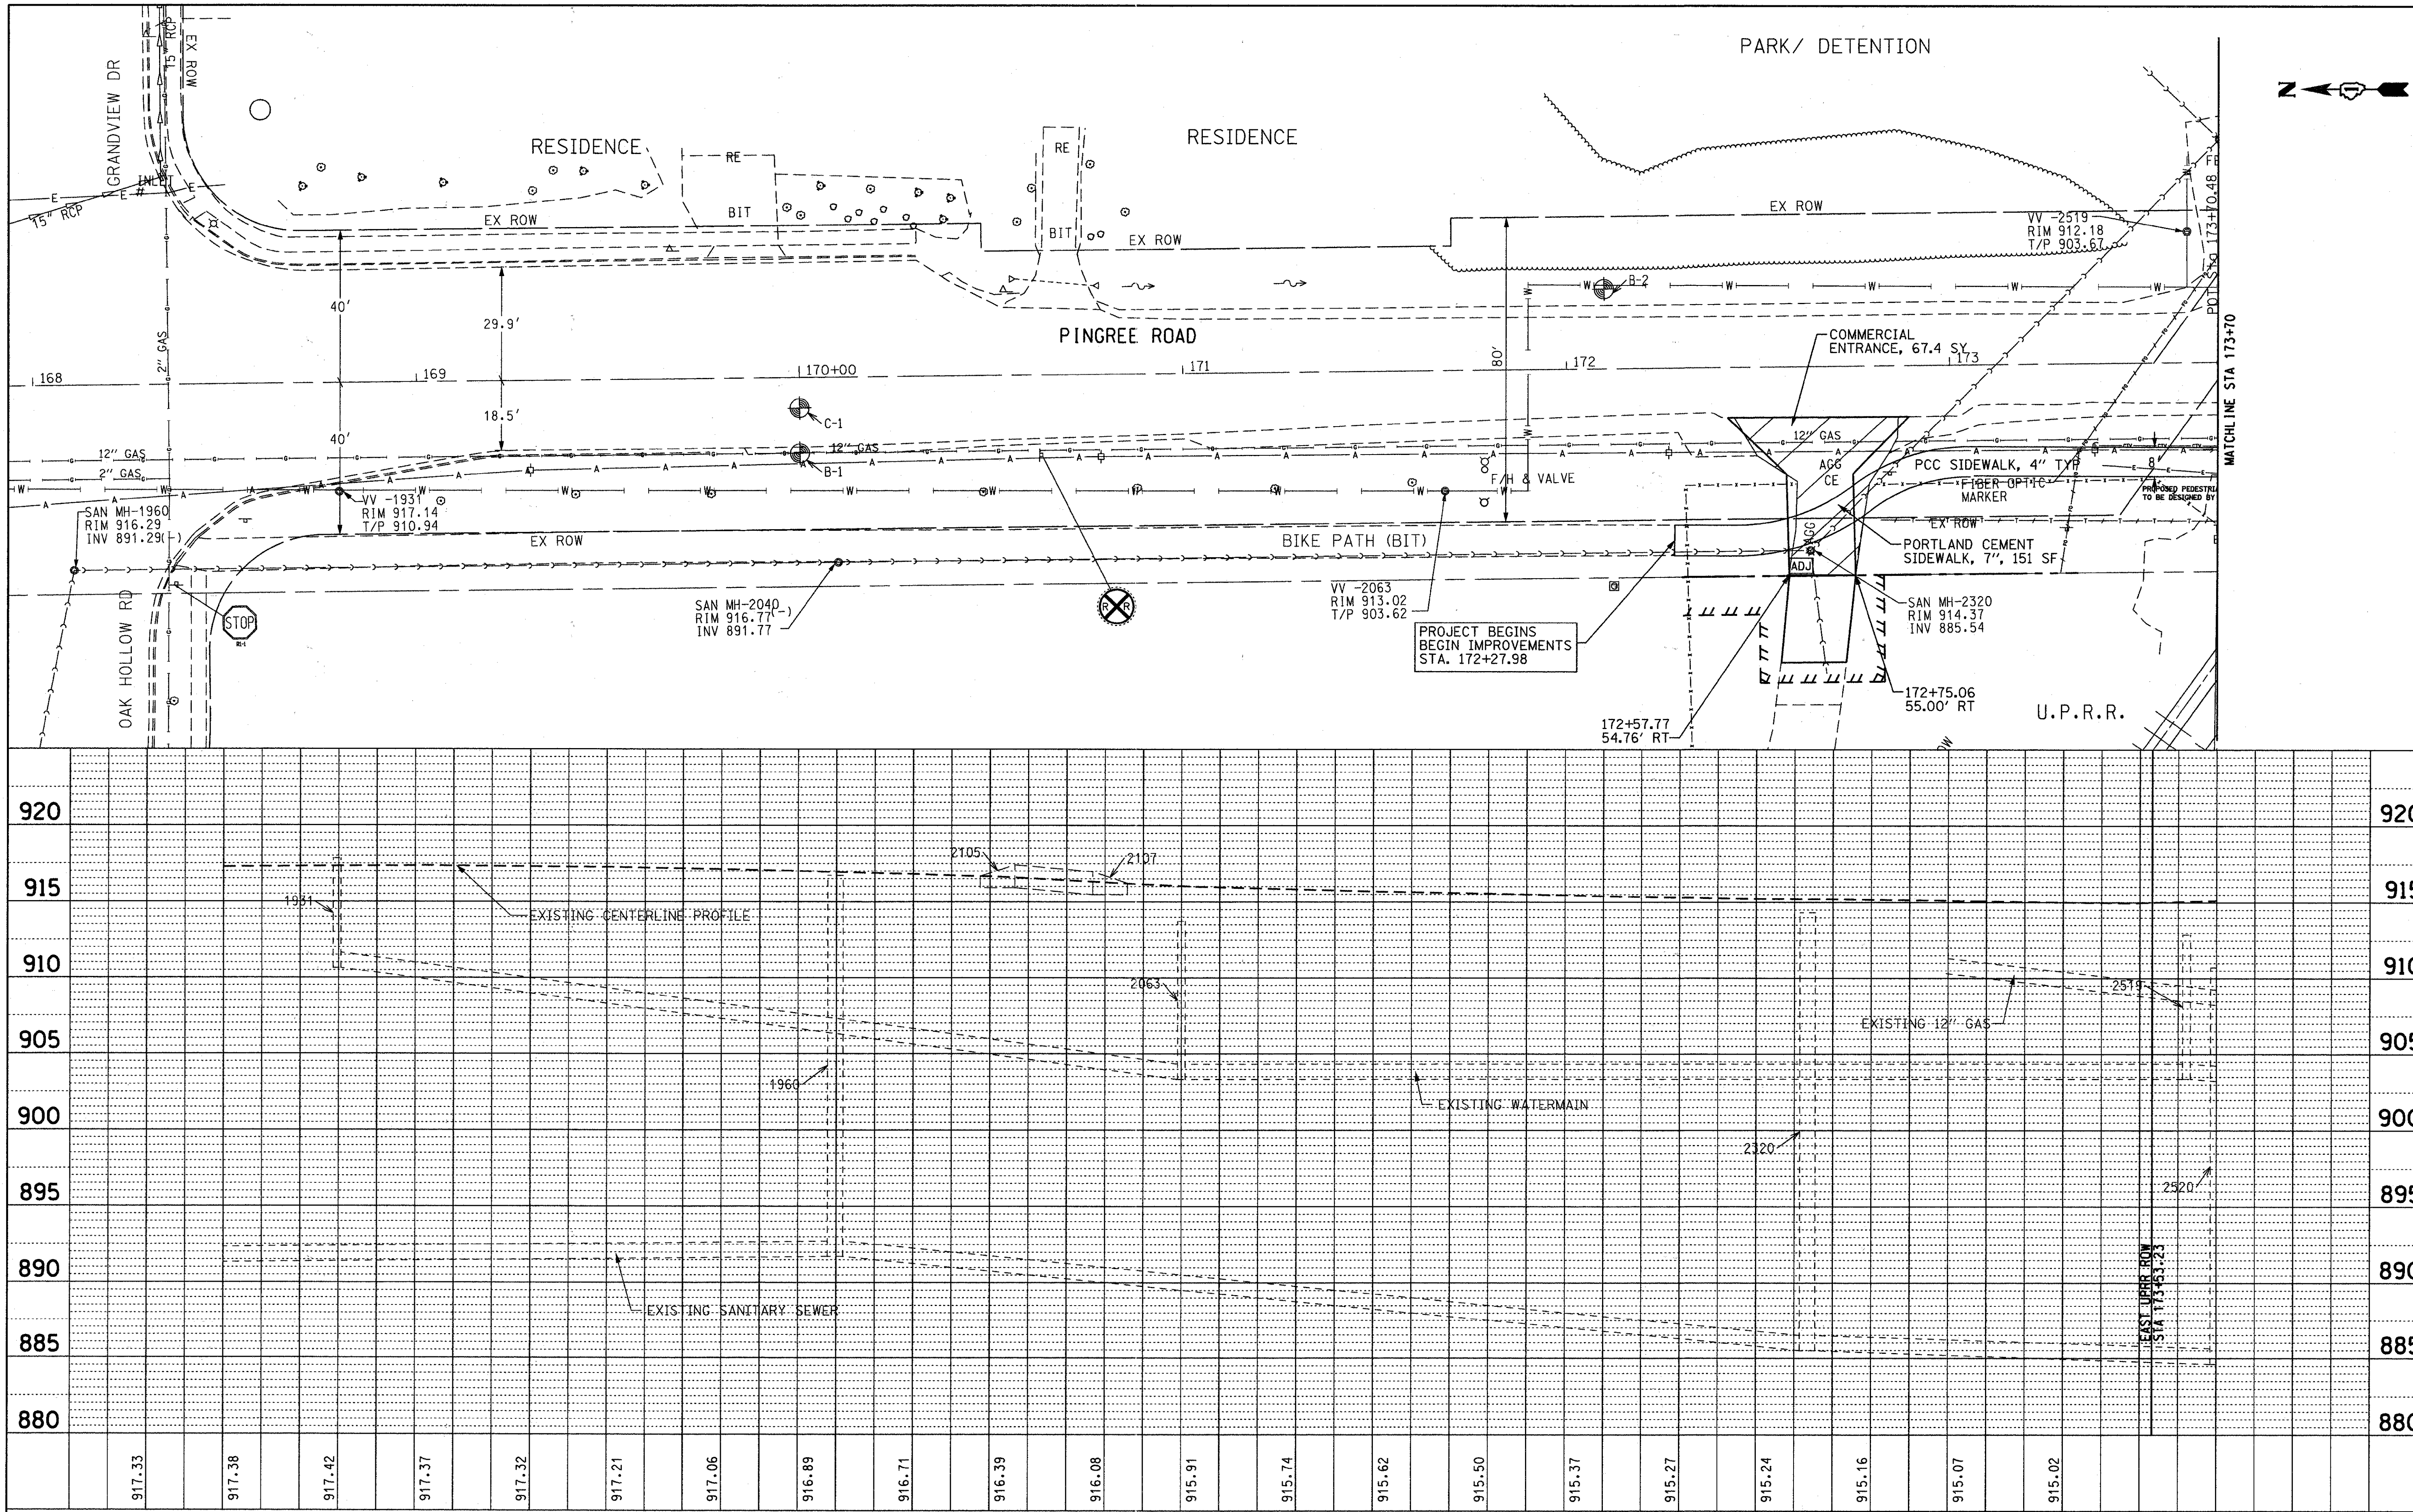

FILE NAME = F:\396-064 Pingree Road\CADD_Sheets\Idot Format\D163519-sht-plnprf_1.dgn	USER NAME = cesario	DESIGNED - BD	REVISED -
		DRAWN - DC	REVISED -
	PLOT SCALE = 20.000 ' / IN.	CHECKED - BD	REVISED -
	PLOT DATE = 9/14/2011	DATE - 08-29-2011	REVISED -

STATE OF ILLINOIS
DEPARTMENT OF TRANSPORTATION

PINGREE ROAD RECONSTRUCTION
PLAN AND PROFILE / PINGREE ROAD

SCALE: HORIZ. 1"=20' VERT. 1"=5' | SHEET NO. 19 OF 92 SHEETS | STA. 170+00 TO STA. 173+70

F.A.U. RTE.	SECTION	COUNTY	TOTAL SHEETS	SHEET NO.
126	95-00090-01-FP	McHENRY	92	19
		CONTRACT NO. 63519		

ILLINOIS | FED. AID PROJECT