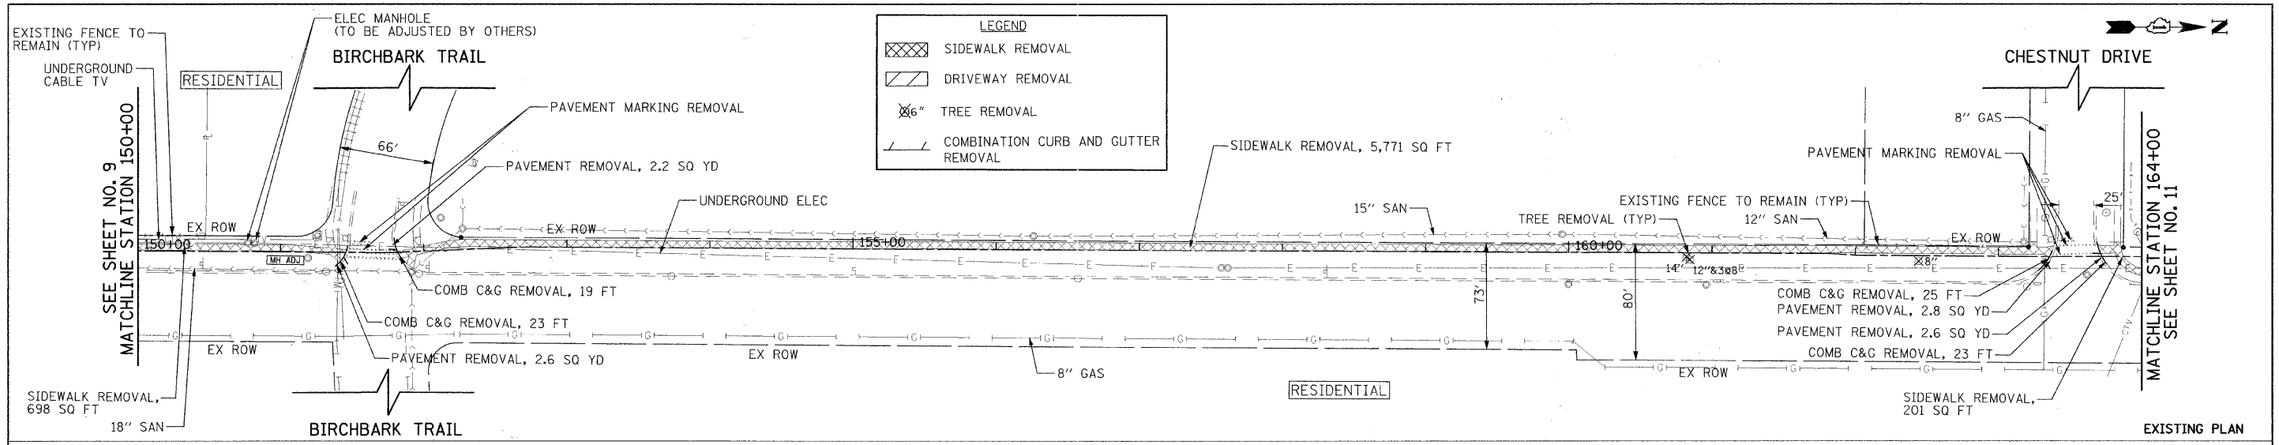

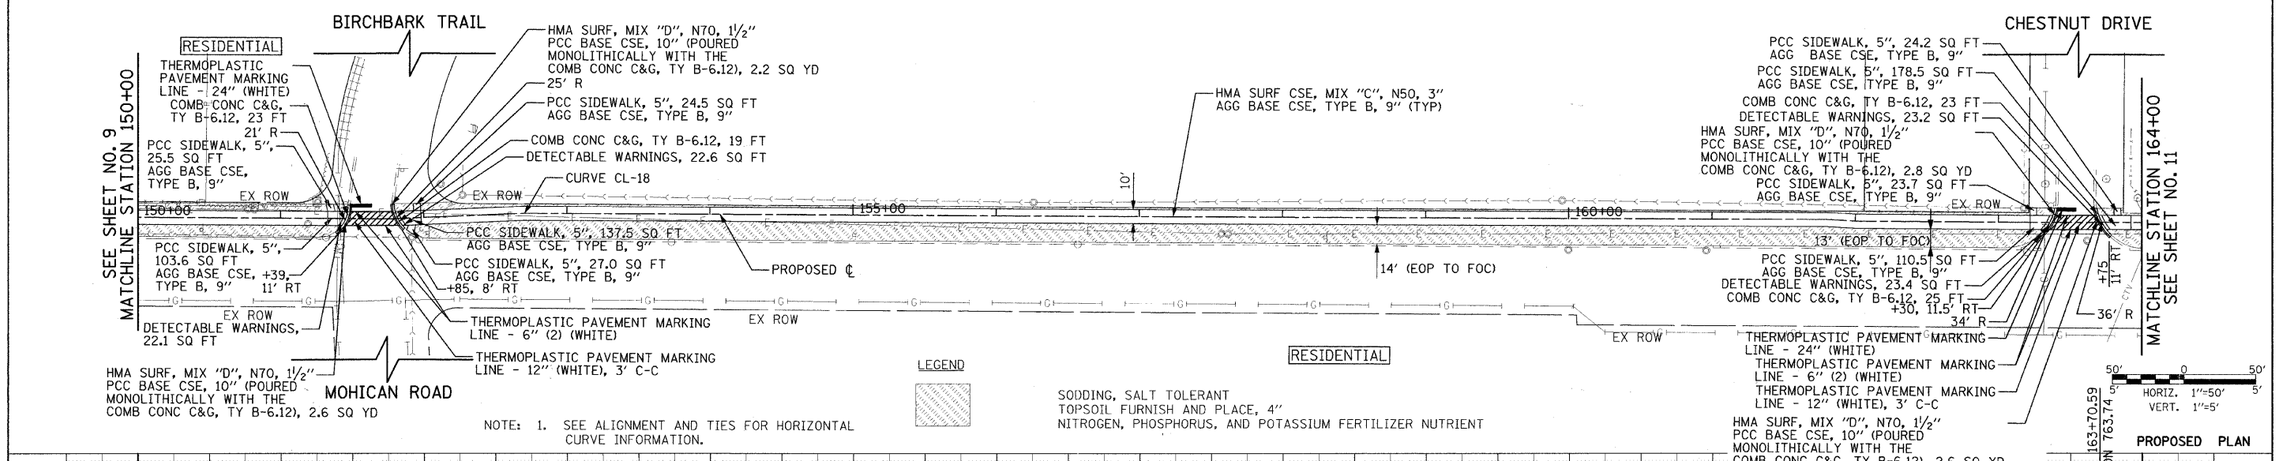

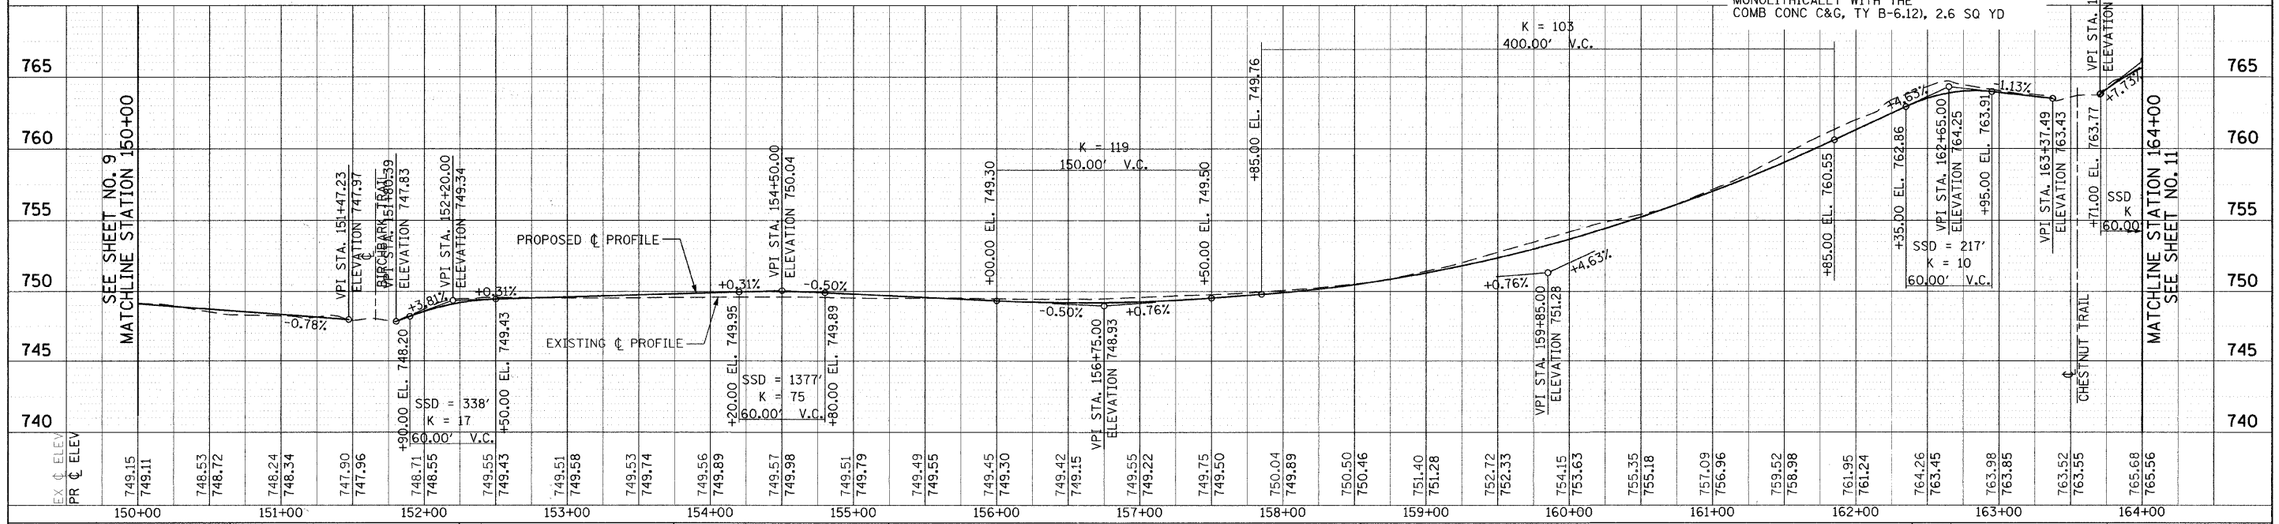

FILE NAME = g:\CH08\0115\Road\Sheets\115-PP-4.sht	USER NAME = dwblock	DESIGNED - CEC	REVISED -	**STATE OF ILLINOIS DEPARTMENT OF TRANSPORTATION**	**KUHN ROAD BIKE PATH PLAN AND PROFILE**	F.A.U RTE.	SECTION	COUNTY	TOTAL SHEETS	SHEET NO.
		DRAWN - BAW	REVISED -			2554	08-00052-00-BT	DuPAGE	33	10
	PLOT SCALE =	CHECKED - DWB	REVISED -			PROJECT NO: M-CMM-8003(950)		CONTRACT NO. 63590		
	PLOT DATE = 8/27/2011	DATE - 4/06/11	REVISED -		SCALE: 1"=50' SHEET NO. 4 OF 6 SHEETS STA. 150+00 TO STA. 164+00	FED. ROAD DIST. NO. ILLINOIS	FED. AID PROJECT			