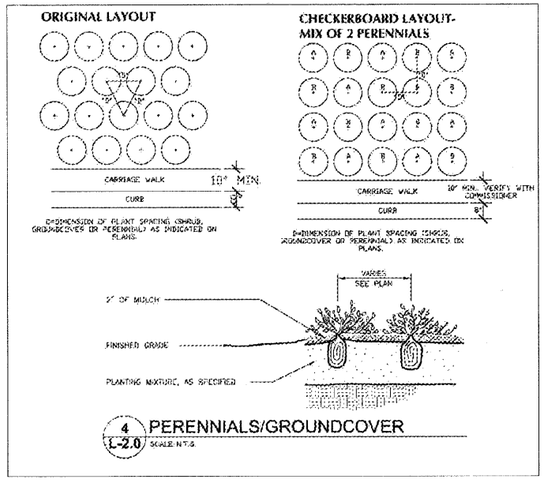

4 L-2.0 PERENNIALS/GROUNDCOVER
SCALE: N.T.S.

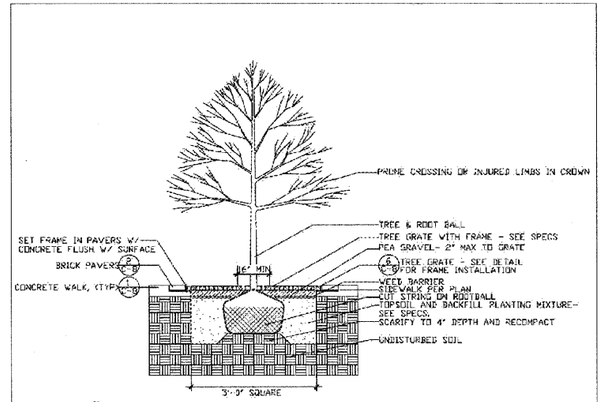

1 L-2.0 TREE IN GRATE
SCALE: N.T.S.

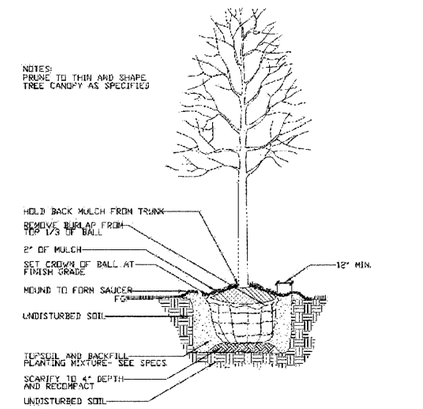

2 L-2.0 DECIDUOUS TREE
SCALE: N.T.S.

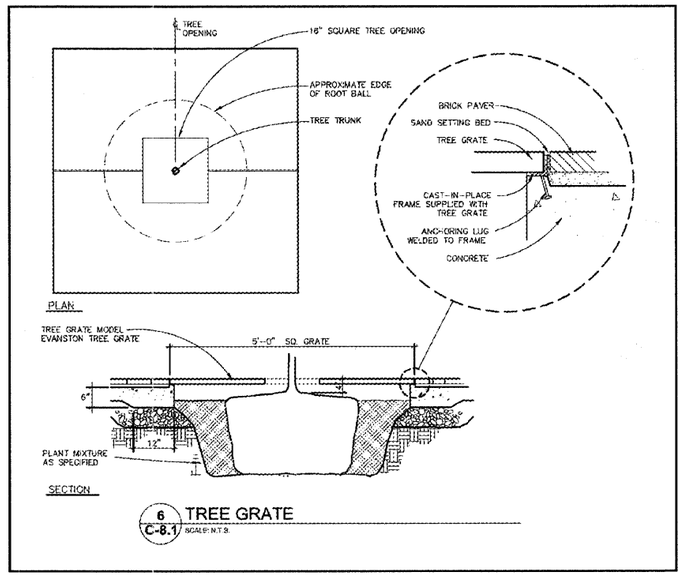

6 C-8.1 TREE GRATE
SCALE: N.T.S.

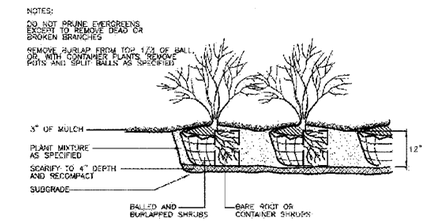

3 L-2.0 DECIDUOUS SHRUB
SCALE: N.T.S.

PLANS PREPARED BY:	CITY OF EVANSTON PUBLIC WORKS DEPARTMENT TRANSPORTATION AND ENGINEERING DIVISION PHONE: (847) 866-2934	DESIGNED – DSM	REVISED – 7/1/11 PER IDOT
		DRAWN – DSM	REVISED – 8/26/11 PER IDOT
		CHECKED – SN, PC	REVISED –
		DATE – 1 / 27 / 2011	REVISED –

STATE OF ILLINOIS
DEPARTMENT OF TRANSPORTATION

CONSTRUCTION DETAILS
CHICAGO AVENUE

SCALE: N.T.S. | SHEET NO. 27 OF 39 SHEETS | STA. N.A. TO STA. N.A.

F.AU. RTE.	SECTION	COUNTY	TOTAL SHEETS	SHEET NO.
2853	10-00259-00-LS	COOK	39	27
		CONTRACT NO. 63593		
		ILLINOIS FED. AID PROJECT		