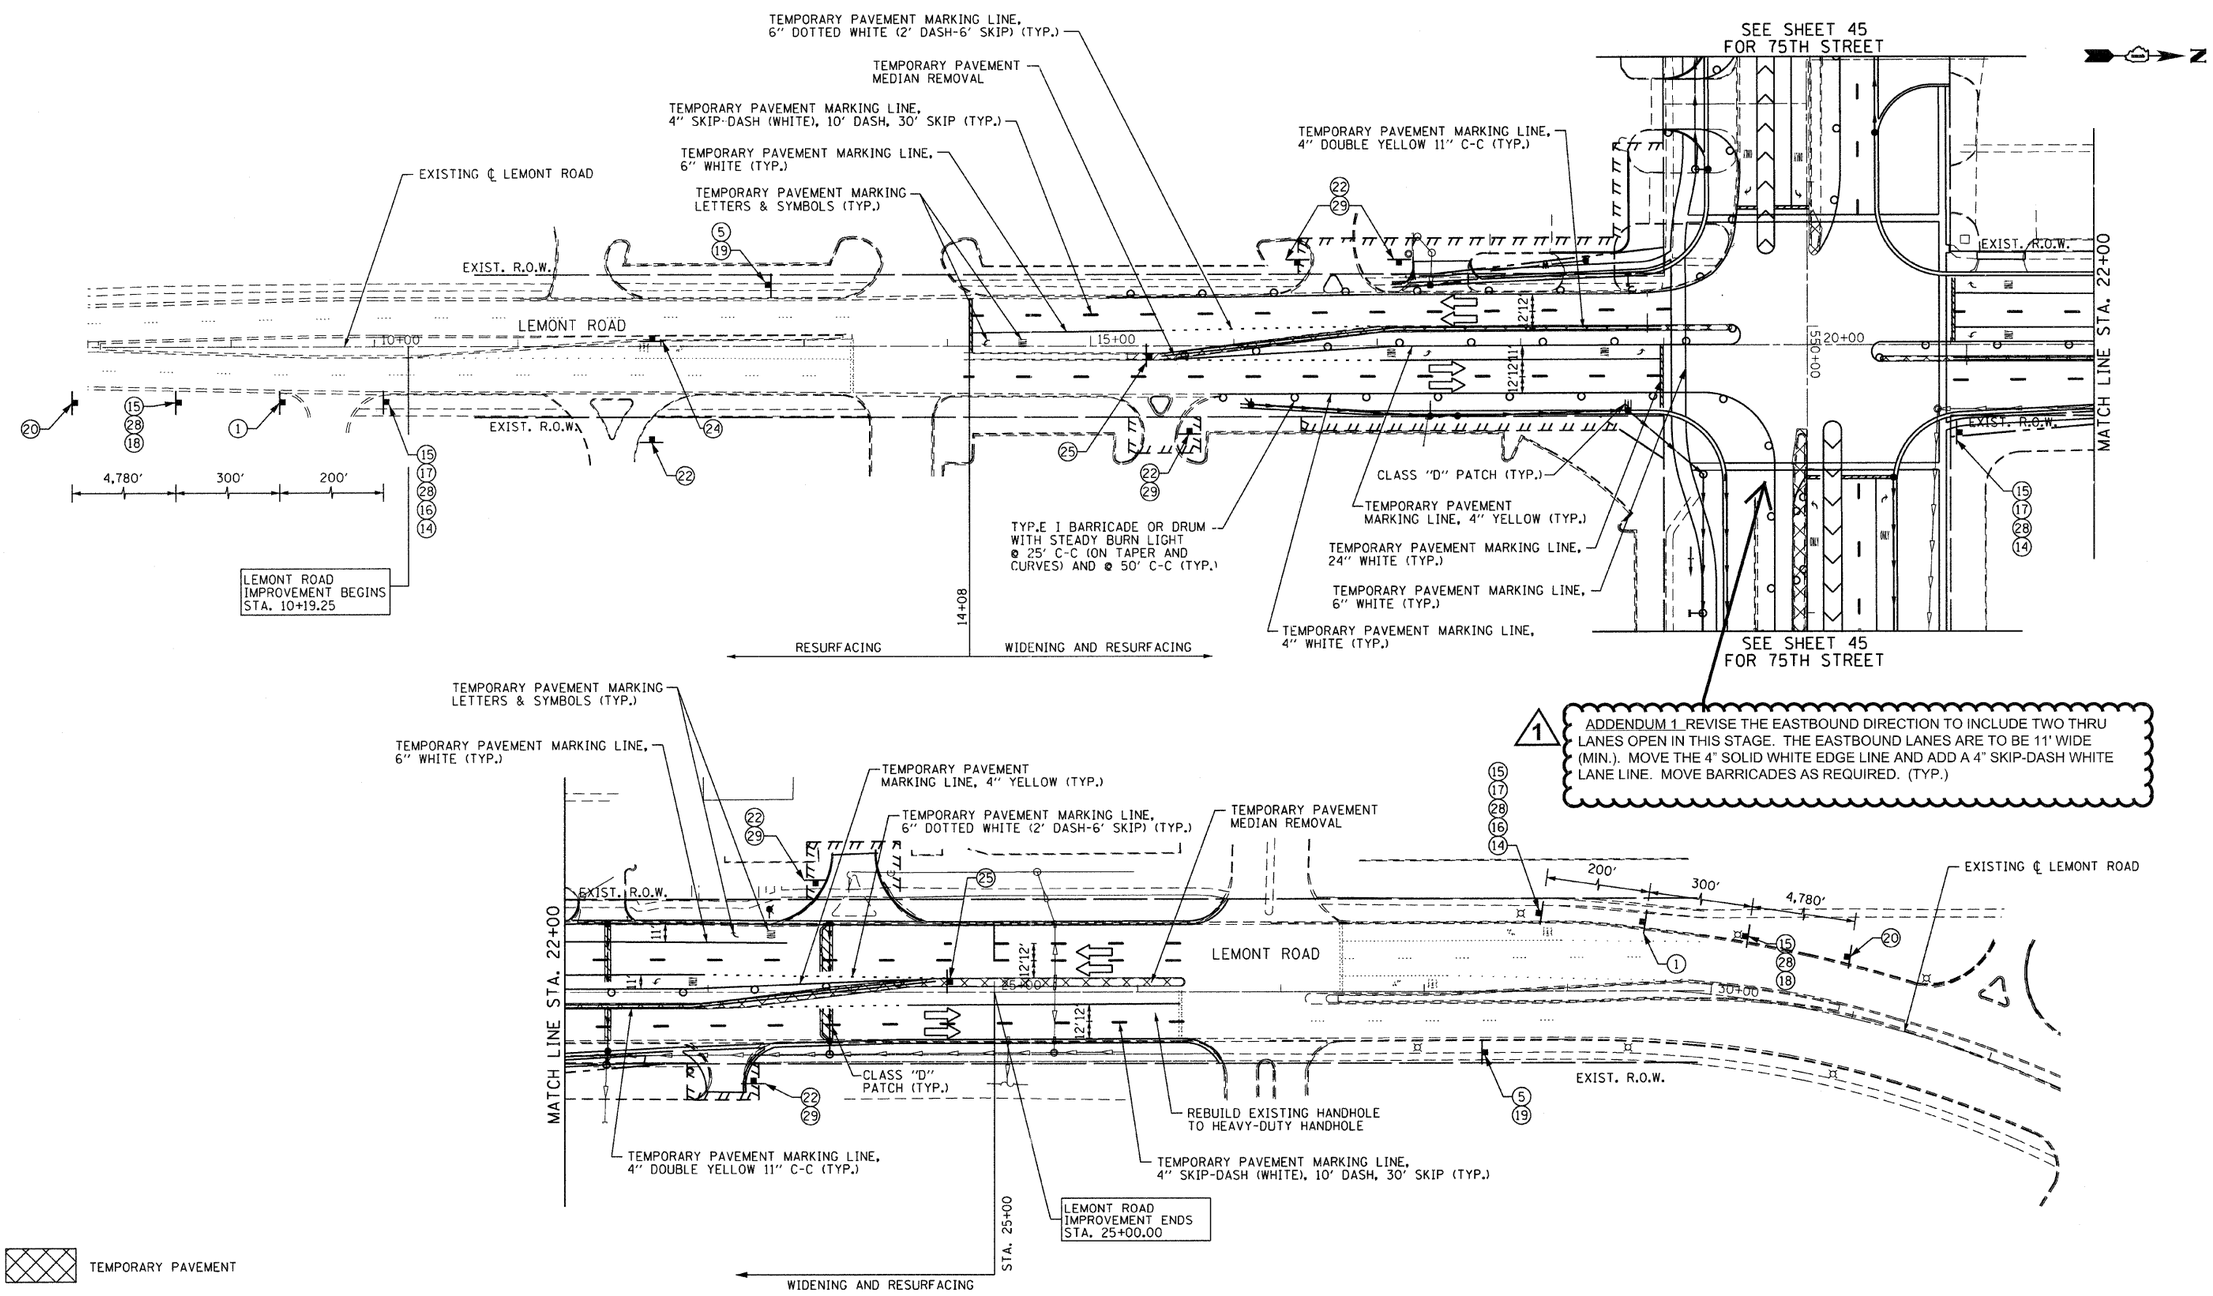

1 ADDENDUM 1 REVISE THE EASTBOUND DIRECTION TO INCLUDE TWO THRU LANES OPEN IN THIS STAGE. THE EASTBOUND LANES ARE TO BE 11' WIDE (MIN.). MOVE THE 4" SOLID WHITE EDGE LINE AND ADD A 4" SKIP-DASH WHITE LANE LINE. MOVE BARRICADES AS REQUIRED. (TYP.)

TEMPORARY PAVEMENT

NOTE: 1. THE CONTRACTOR SHALL REMOVE THE EXISTING CURB AND GUTTER, MEDIAN AND EXCAVATE THE LANDSCAPED MEDIANS, AS NEEDED, PRIOR TO PLACING THE TEMPORARY PAVEMENT AS DIRECTED BY THE ENGINEER.

2. PAVEMENT MARKING TAPE, TYPE III MUST BE USED ON THE PAVEMENT OUTSIDE OF THE PROJECT LIMITS IN ALL STAGES. FOR STAGE III, USE PAVEMENT MARKING TAPE, TYPE III ON THE NEW HMA SURFACE PROIR TO THERMOPLASTIC PAVEMENT MARKINGS.

1 ADDENDUM 1: SEE SHEET 28 FOR MAINTENANCE OF TRAFFIC TYPICAL SECTIONS.

FILE NAME = f:\451-030 75th st dupage dot\engineering\drawings\451-030-sht-staging25.dgn

Bollinger, Lach & Associates, Inc. ITASCA, ILLINOIS	USER NAME = gellwanger	DESIGNED - GJE	REVISED - 1 10-25-11	STATE OF ILLINOIS DEPARTMENT OF TRANSPORTATION	MAINTENANCE OF TRAFFIC STAGE 2	F.A.P RTE.	SECTION	COUNTY	TOTAL SHEETS	SHEET NO.
		DRAWN - DC	REVISED -			0369	07-00232-04-WR	DuPAGE	198	47
	PLOT SCALE = 50.0000 ' / IN.	CHECKED - JP	REVISED -					CONTRACT NO. 63632		
	PLOT DATE = 9/7/2011	DATE - 9/08/11	REVISED -		SCALE: 1"=50' / SHEET NO. 47 OF 198 SHEETS / STA. / TO STA.			ILLINOIS FED. AID PROJECT		