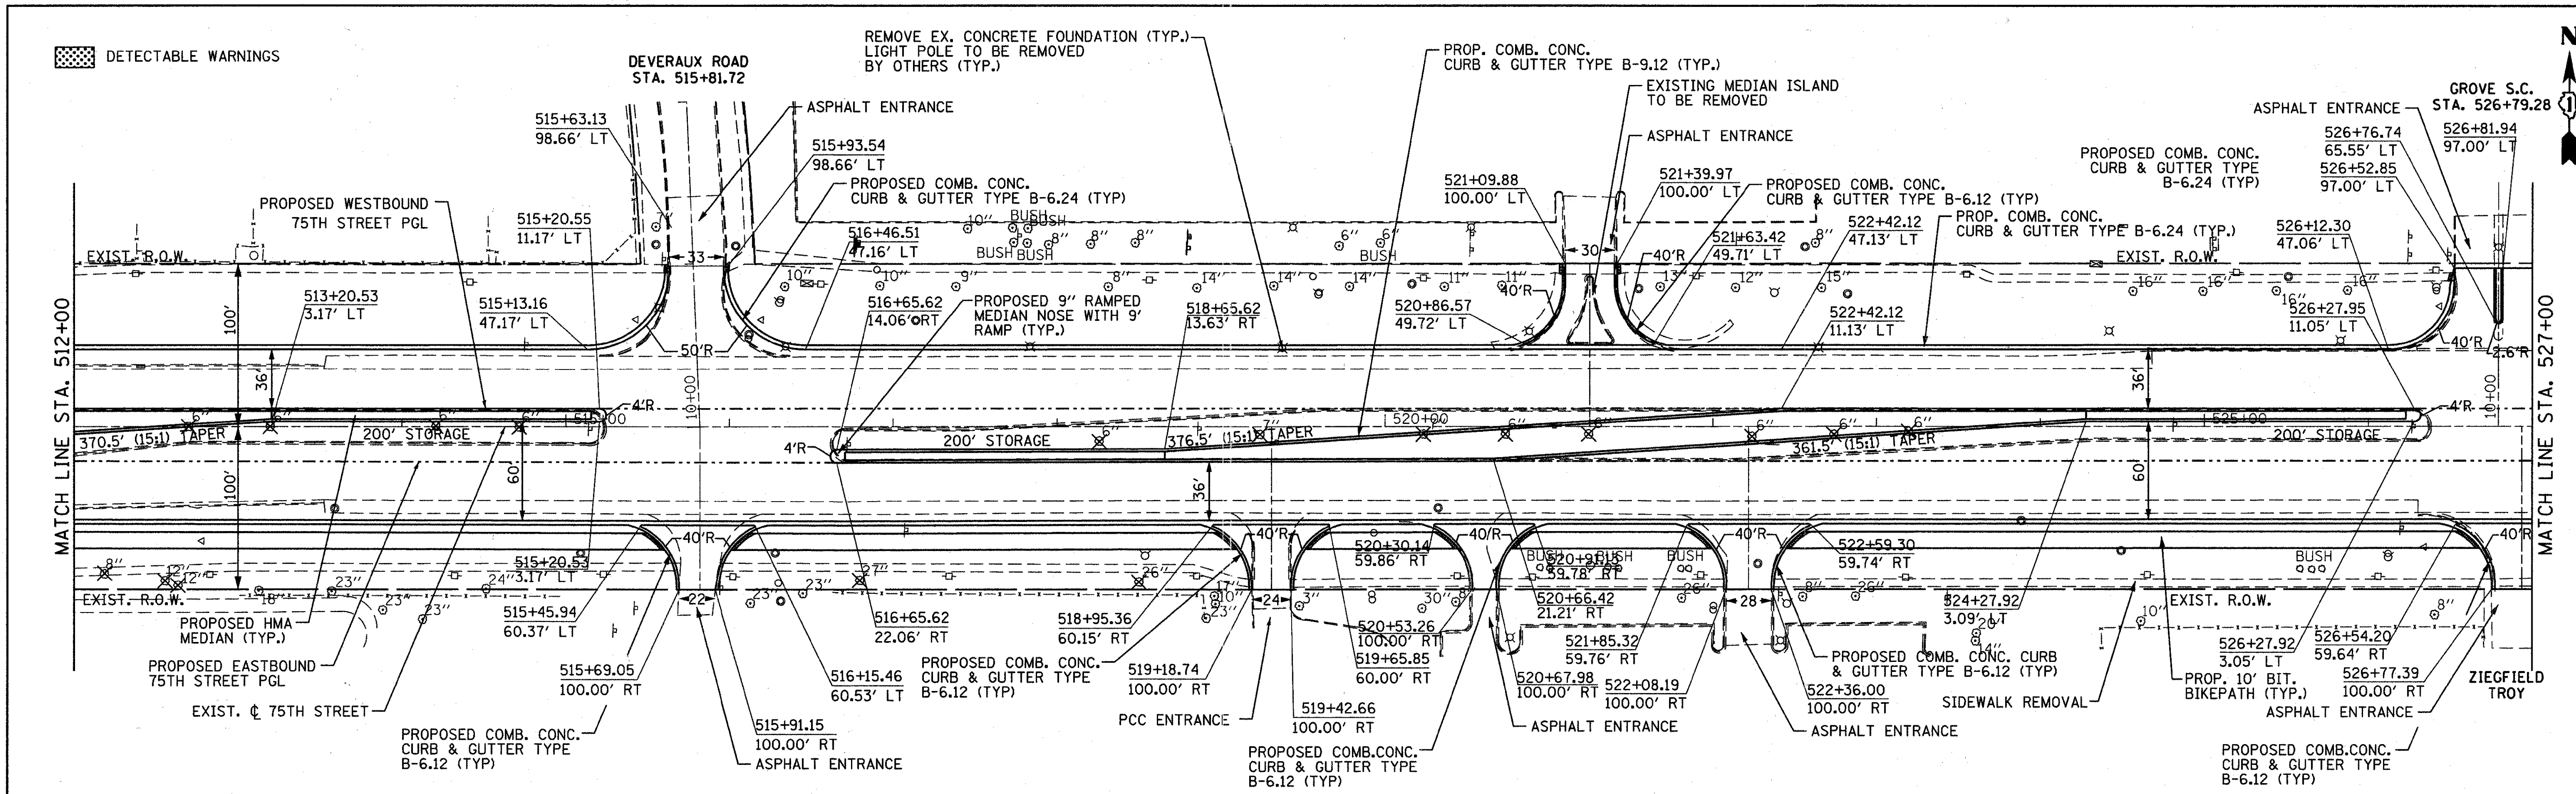

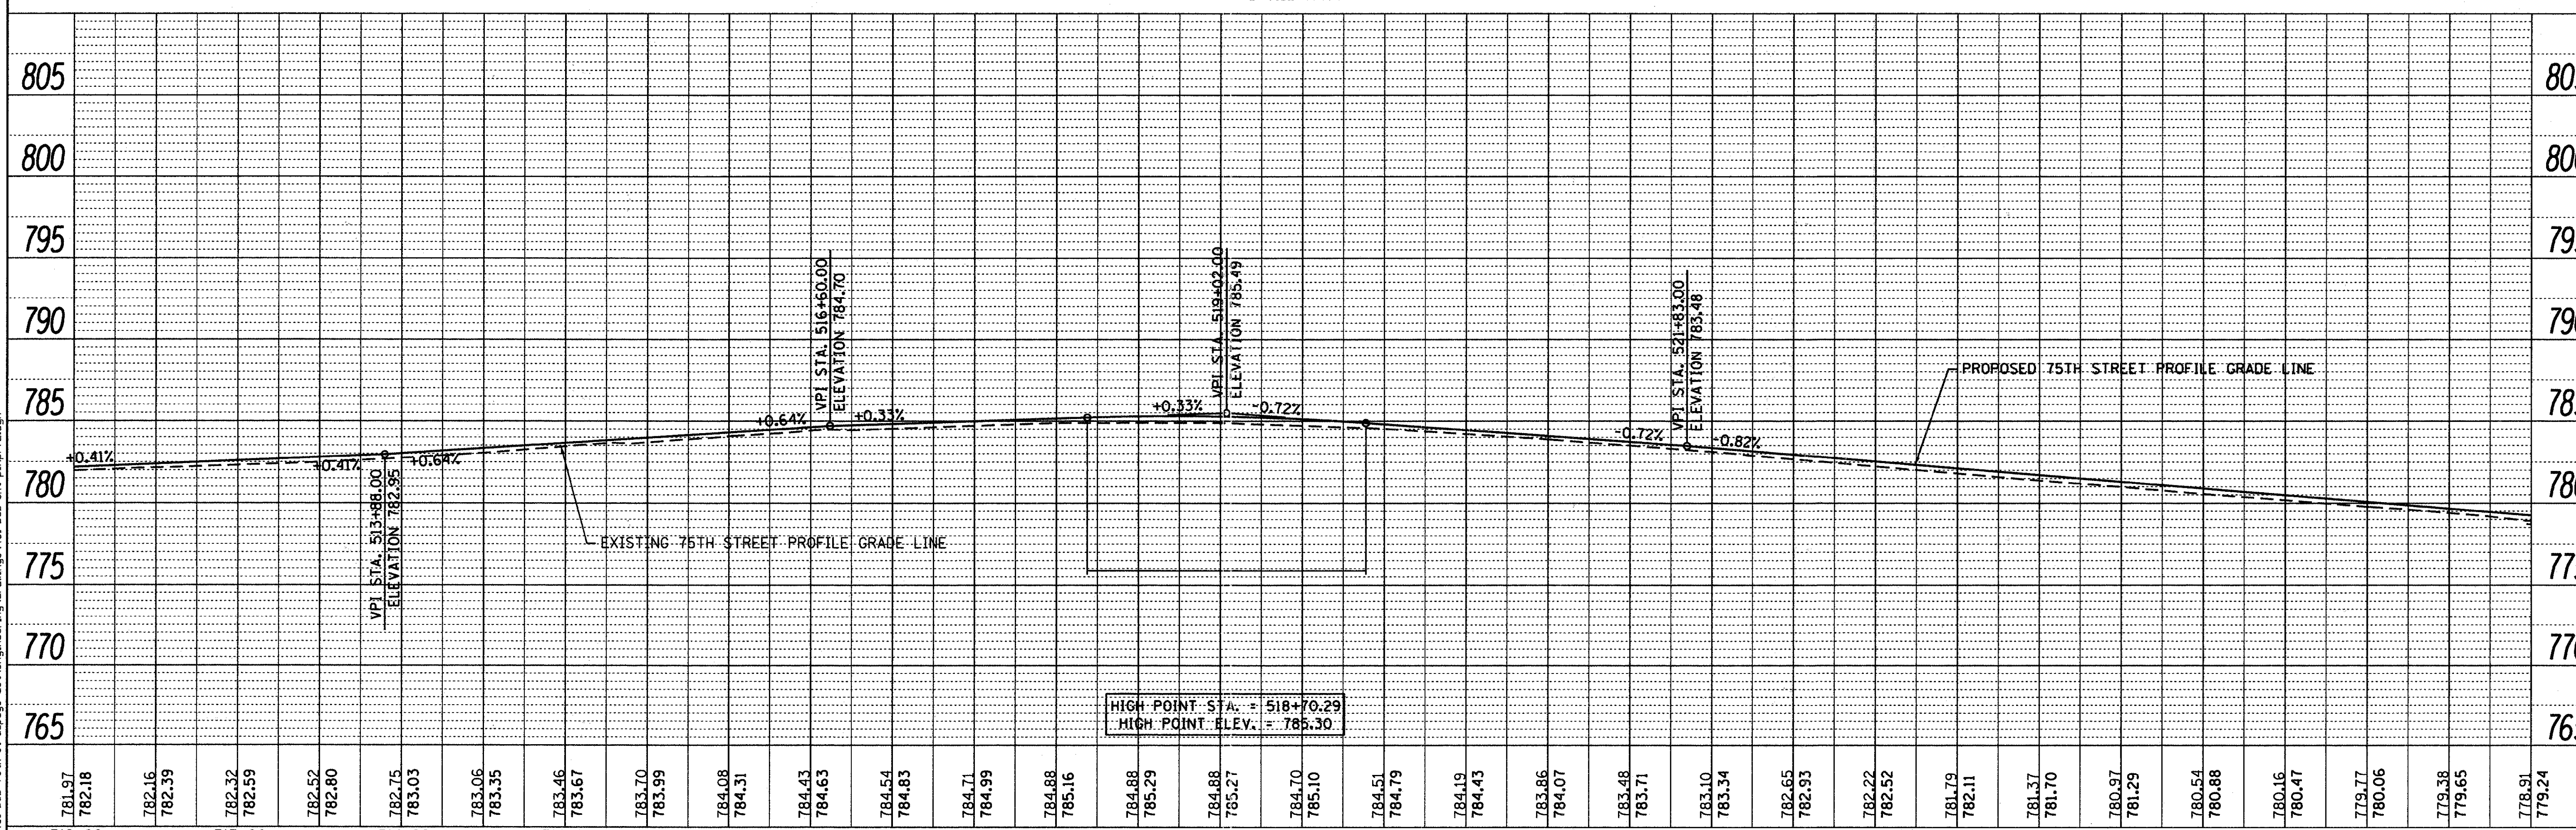

PLAN	SURVEYED / PLOTTED / ALIGNMENT CHECKED / RT. OF WAY CHECKED / CADD FILE NAME	BY	DATE
NOTE BOOK / NO.			

PROFILE	SURVEYED / PLOTTED / GRADES CHECKED / B.M. NOTED / STRUCTURE NOTAT'NS CH'KD	BY	DATE
NOTE BOOK / NO.			

FILE NAME = f:\451-030 75th st dupage dot\engineering\drawings\451-030-sht-plnprf2.dgn

Bollinger, Lach & Associates, Inc.
ITASCA, ILLINOIS

USER NAME = gellwanger	DESIGNED - GJE	REVISED -	
	DRAWN - DC	REVISED -	
PLOT SCALE = 50.0000 '/ IN.	CHECKED - JP	REVISED -	
PLOT DATE = 9/7/2011	DATE - 09/08/11	REVISED -	

STATE OF ILLINOIS
DEPARTMENT OF TRANSPORTATION

PLAN AND PROFILE
75TH STREET

VERT. 1"=5'
SCALE: HORZ. 1"=50' | SHEET NO. 20 OF 198 SHEETS | STA. 512+00 TO STA. 527+00

F.A.P RTE.	SECTION	COUNTY	TOTAL SHEETS	SHEET NO.
	07-00232-04-WR	DuPAGE	198	20
		CONTRACT NO. 63632		
	ILLINOIS	FED. AID PROJECT		