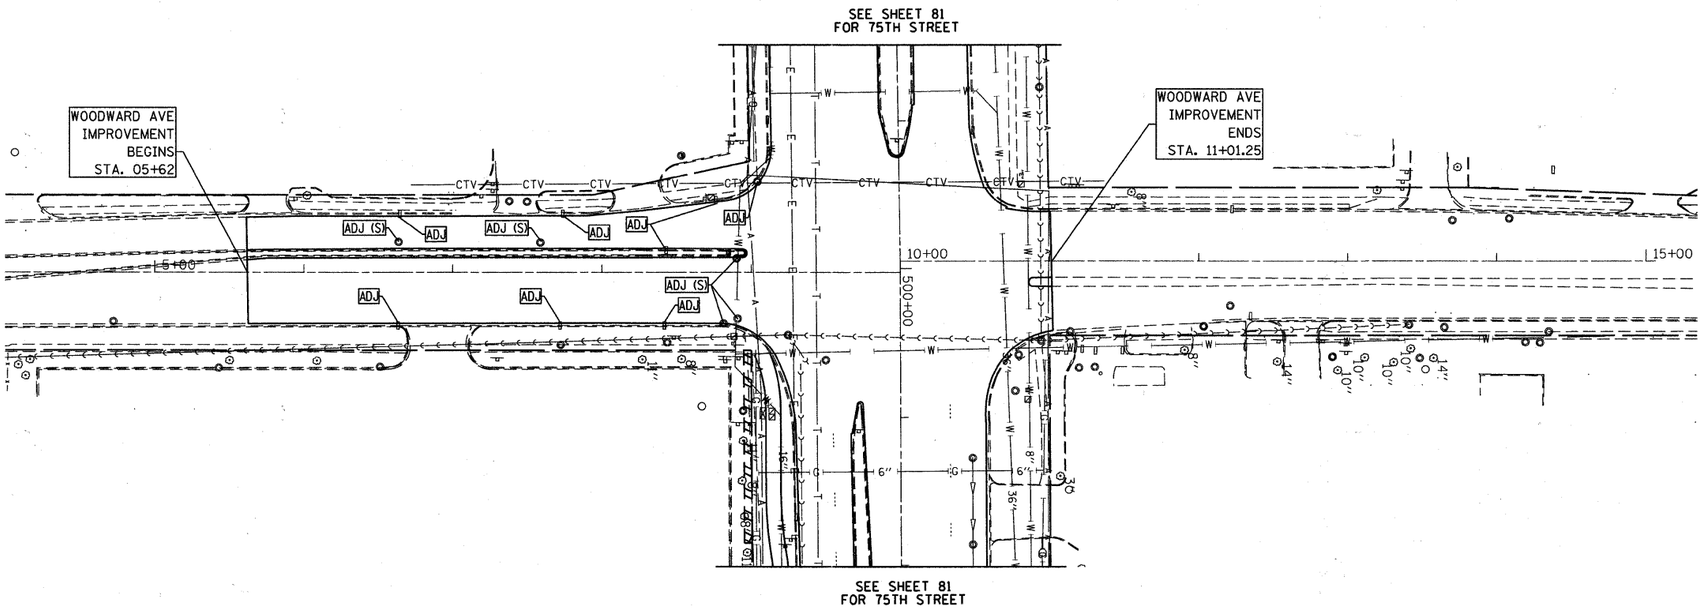

(000) PROPOSED STORM STRUCTURE

(000) PROPOSED STORM SEWER

[R] EXISTING STRUCTURE TO BE REMOVED

[REC] EXISTING STRUCTURE TO BE RECONSTRUCTED

[ADJ (S)] FRAME & LID TO BE ADJUSTED (SPECIAL) IN RESURFACING LIMITS

[ADJ] FRAME & LID TO BE ADJUSTED IN RESURFACING LIMITS
STRUCTURE TO BE ADJUSTED IN WIDENING LIMITS

FILE NAME = f:\451-838 75th st dupage dot\engineering\dr-awings\451-838-sht-drain8.dgn

Bollinger, Lach & Associates, Inc. ITASCA, ILLINOIS	USER NAME = gallwanger	DESIGNED - GJE	REVISED -	STATE OF ILLINOIS DEPARTMENT OF TRANSPORTATION	DRAINAGE AND UTILITY PLAN WOODWARD AVENUE	F.A.P RTE.	SECTION	COUNTY	TOTAL SHEETS / SHEET NO.
		DRAWN - DC	REVISED -			0369	07-00232-04-WR	DuPAGE	198 / 88
	PLOT SCALE = 50.0000 ' / IN.	CHECKED - JP	REVISED -					CONTRACT NO. 63632	
	PLOT DATE = 9/7/2011	DATE - 9/08/11	REVISED -		SCALE: 1"=50' / SHEET NO. 88 OF 198 SHEETS / STA. 4+00 TO STA. 15+34			ILLINOIS FED. AID PROJECT	