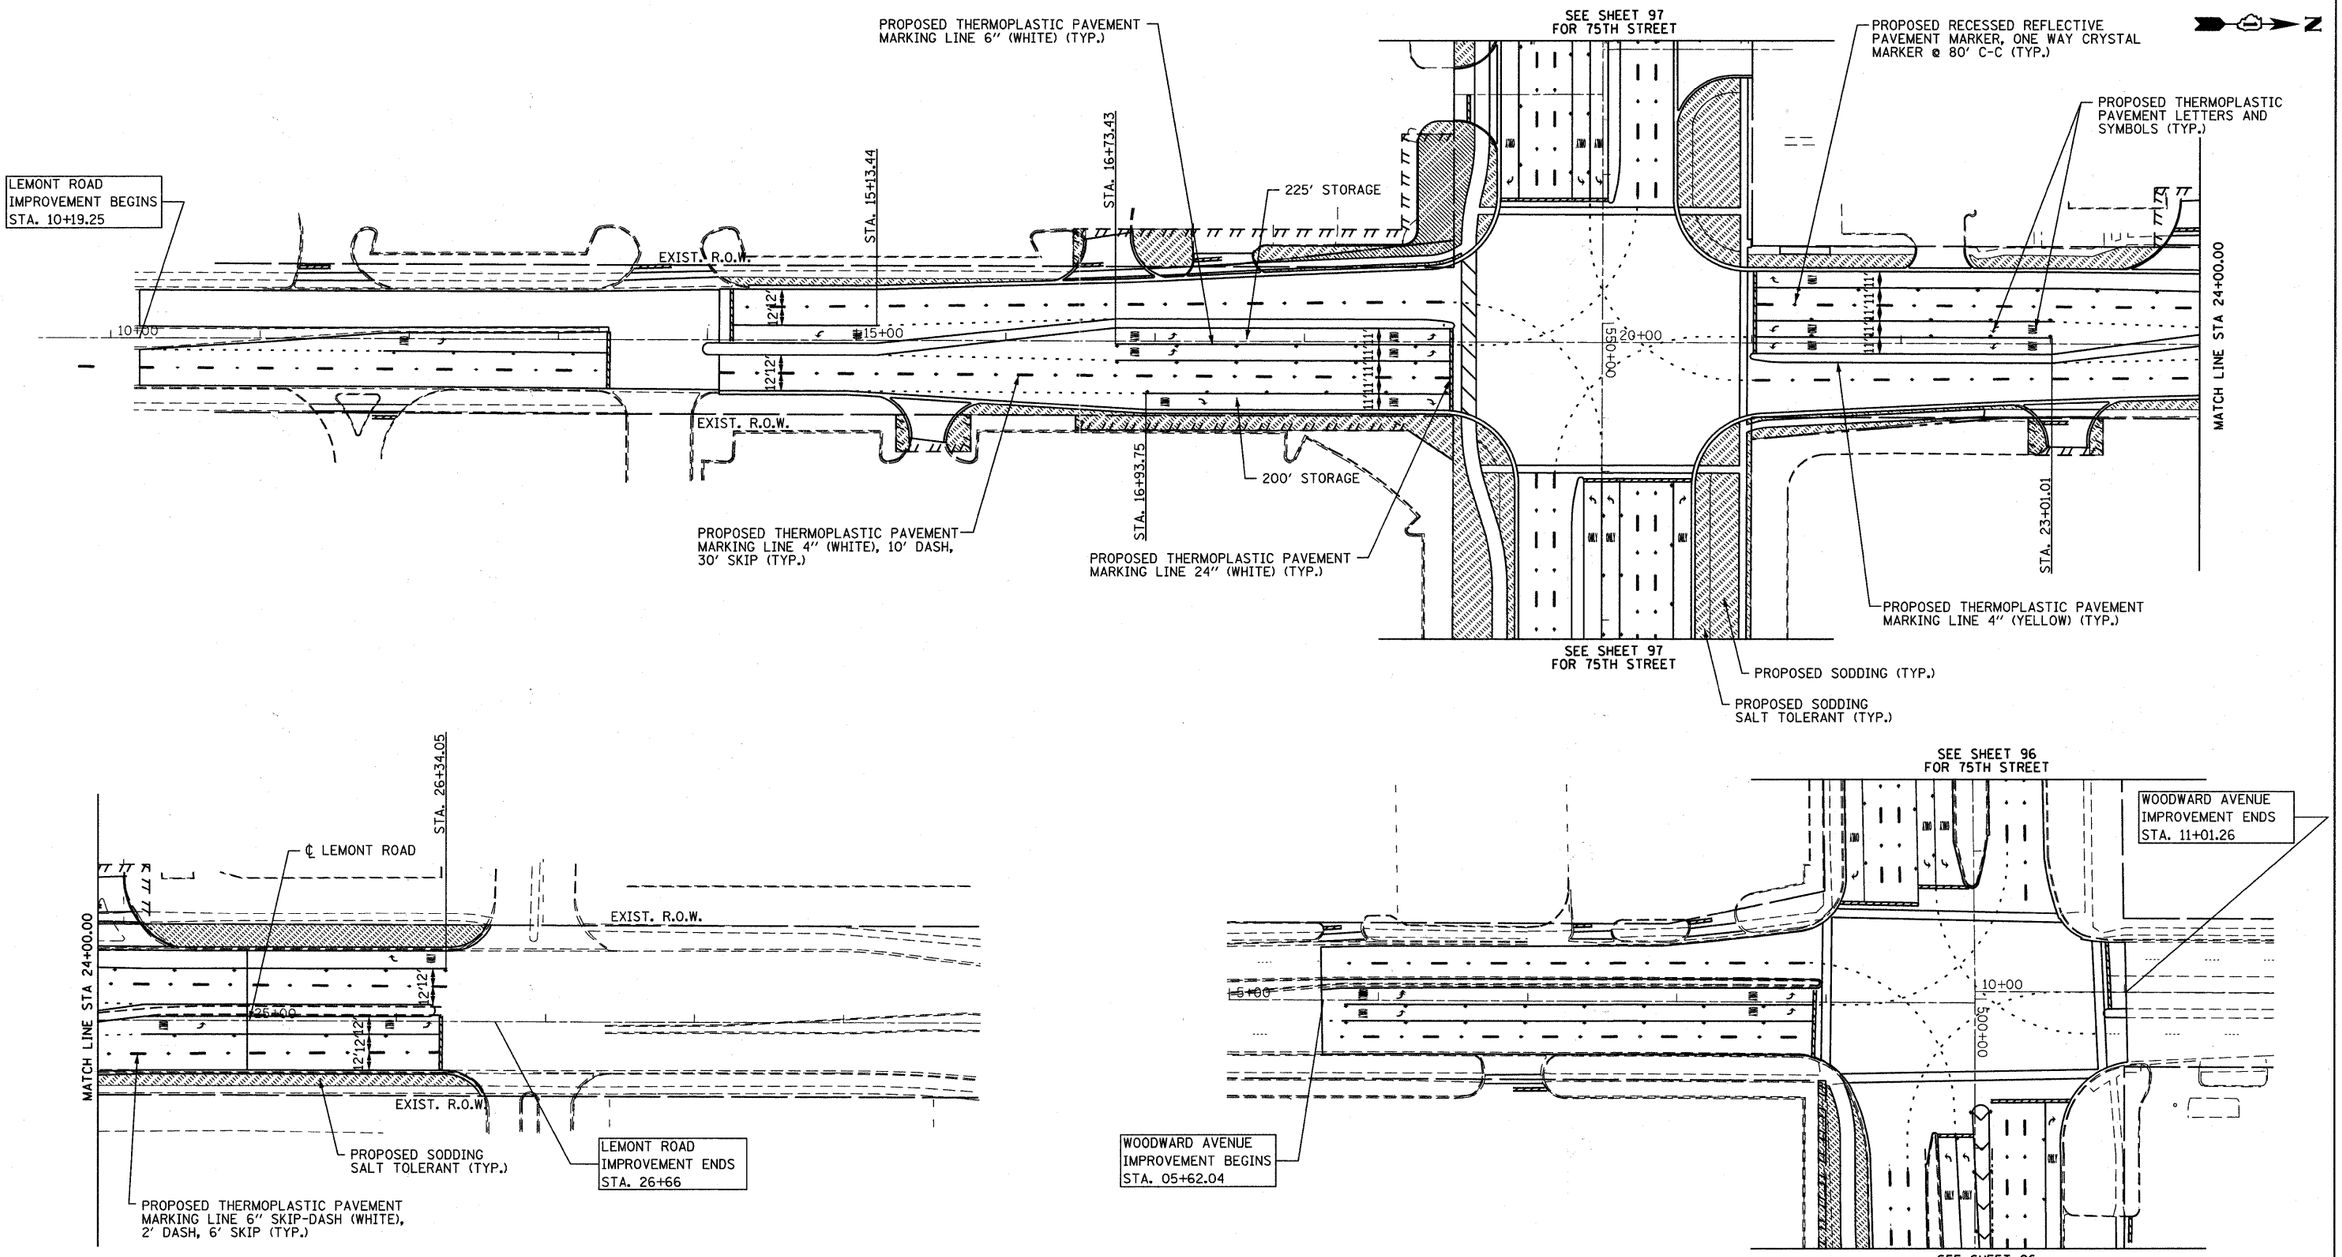

NOTE: SODDING, SALT-TOLERANT IS TO BE USED IN THE MEDIANS AND WITHIN 10 FEET FROM THE BACK OF CURB. SODDING WILL BE USED IN ALL OTHER LOCATIONS.

LANDSCAPING					FERTILIZER (SODDING RATE 60 LBS/ACRE)		
LOCATION STA. TO STA.	TOPSOIL FURNISH AND PLACE 6" (SQ. YD)	SODDING, SALT TOLERANT (SQ. YD)	SODDING (SQ YD)	SUPPLEMENTAL WATERING (UNIT)	NITROGEN FERTILIZER NUTRIENT (POUND)	PHOSPHOROUS FERTILIZER NUTRIENT (POUND)	POTASSIUM FERTILIZER NUTRIENT (POUND)
STA. 14+08 TO STA. 26+66	---	1976	0	15	24	24	24

FILE NAME = F:\451-030 75th St. DuPage DOT\ENGINEERING\DRAWINGS\451-030-sht-pmk-landscp4.dgn

Bollinger, Lach & Associates, Inc.
ITASCA, ILLINOIS

USER NAME = alarson	DESIGNED - GJE	REVISED -	
	DRAWN - DC	REVISED -	
PLOT SCALE = 50.0000 ' / IN.	CHECKED - JP	REVISED -	
PLOT DATE = 9/13/2011	DATE - 9/08/11	REVISED -	

STATE OF ILLINOIS
DEPARTMENT OF TRANSPORTATION

PAVMENT MARKING AND LANDSCAPING PLAN
LEMONT ROAD AND WOODWARD AVENUE

SCALE: 1"=50' | SHEET NO. 99 OF 198 SHEETS | STA. 13+00 TO STA. 28+00

F.A.P RTE.	SECTION	COUNTY	TOTAL SHEETS	SHEET NO.
0369	07-00232-04-WR	DuPAGE	198	99
		CONTRACT NO. 63632		
		ILLINOIS FED. AID PROJECT		