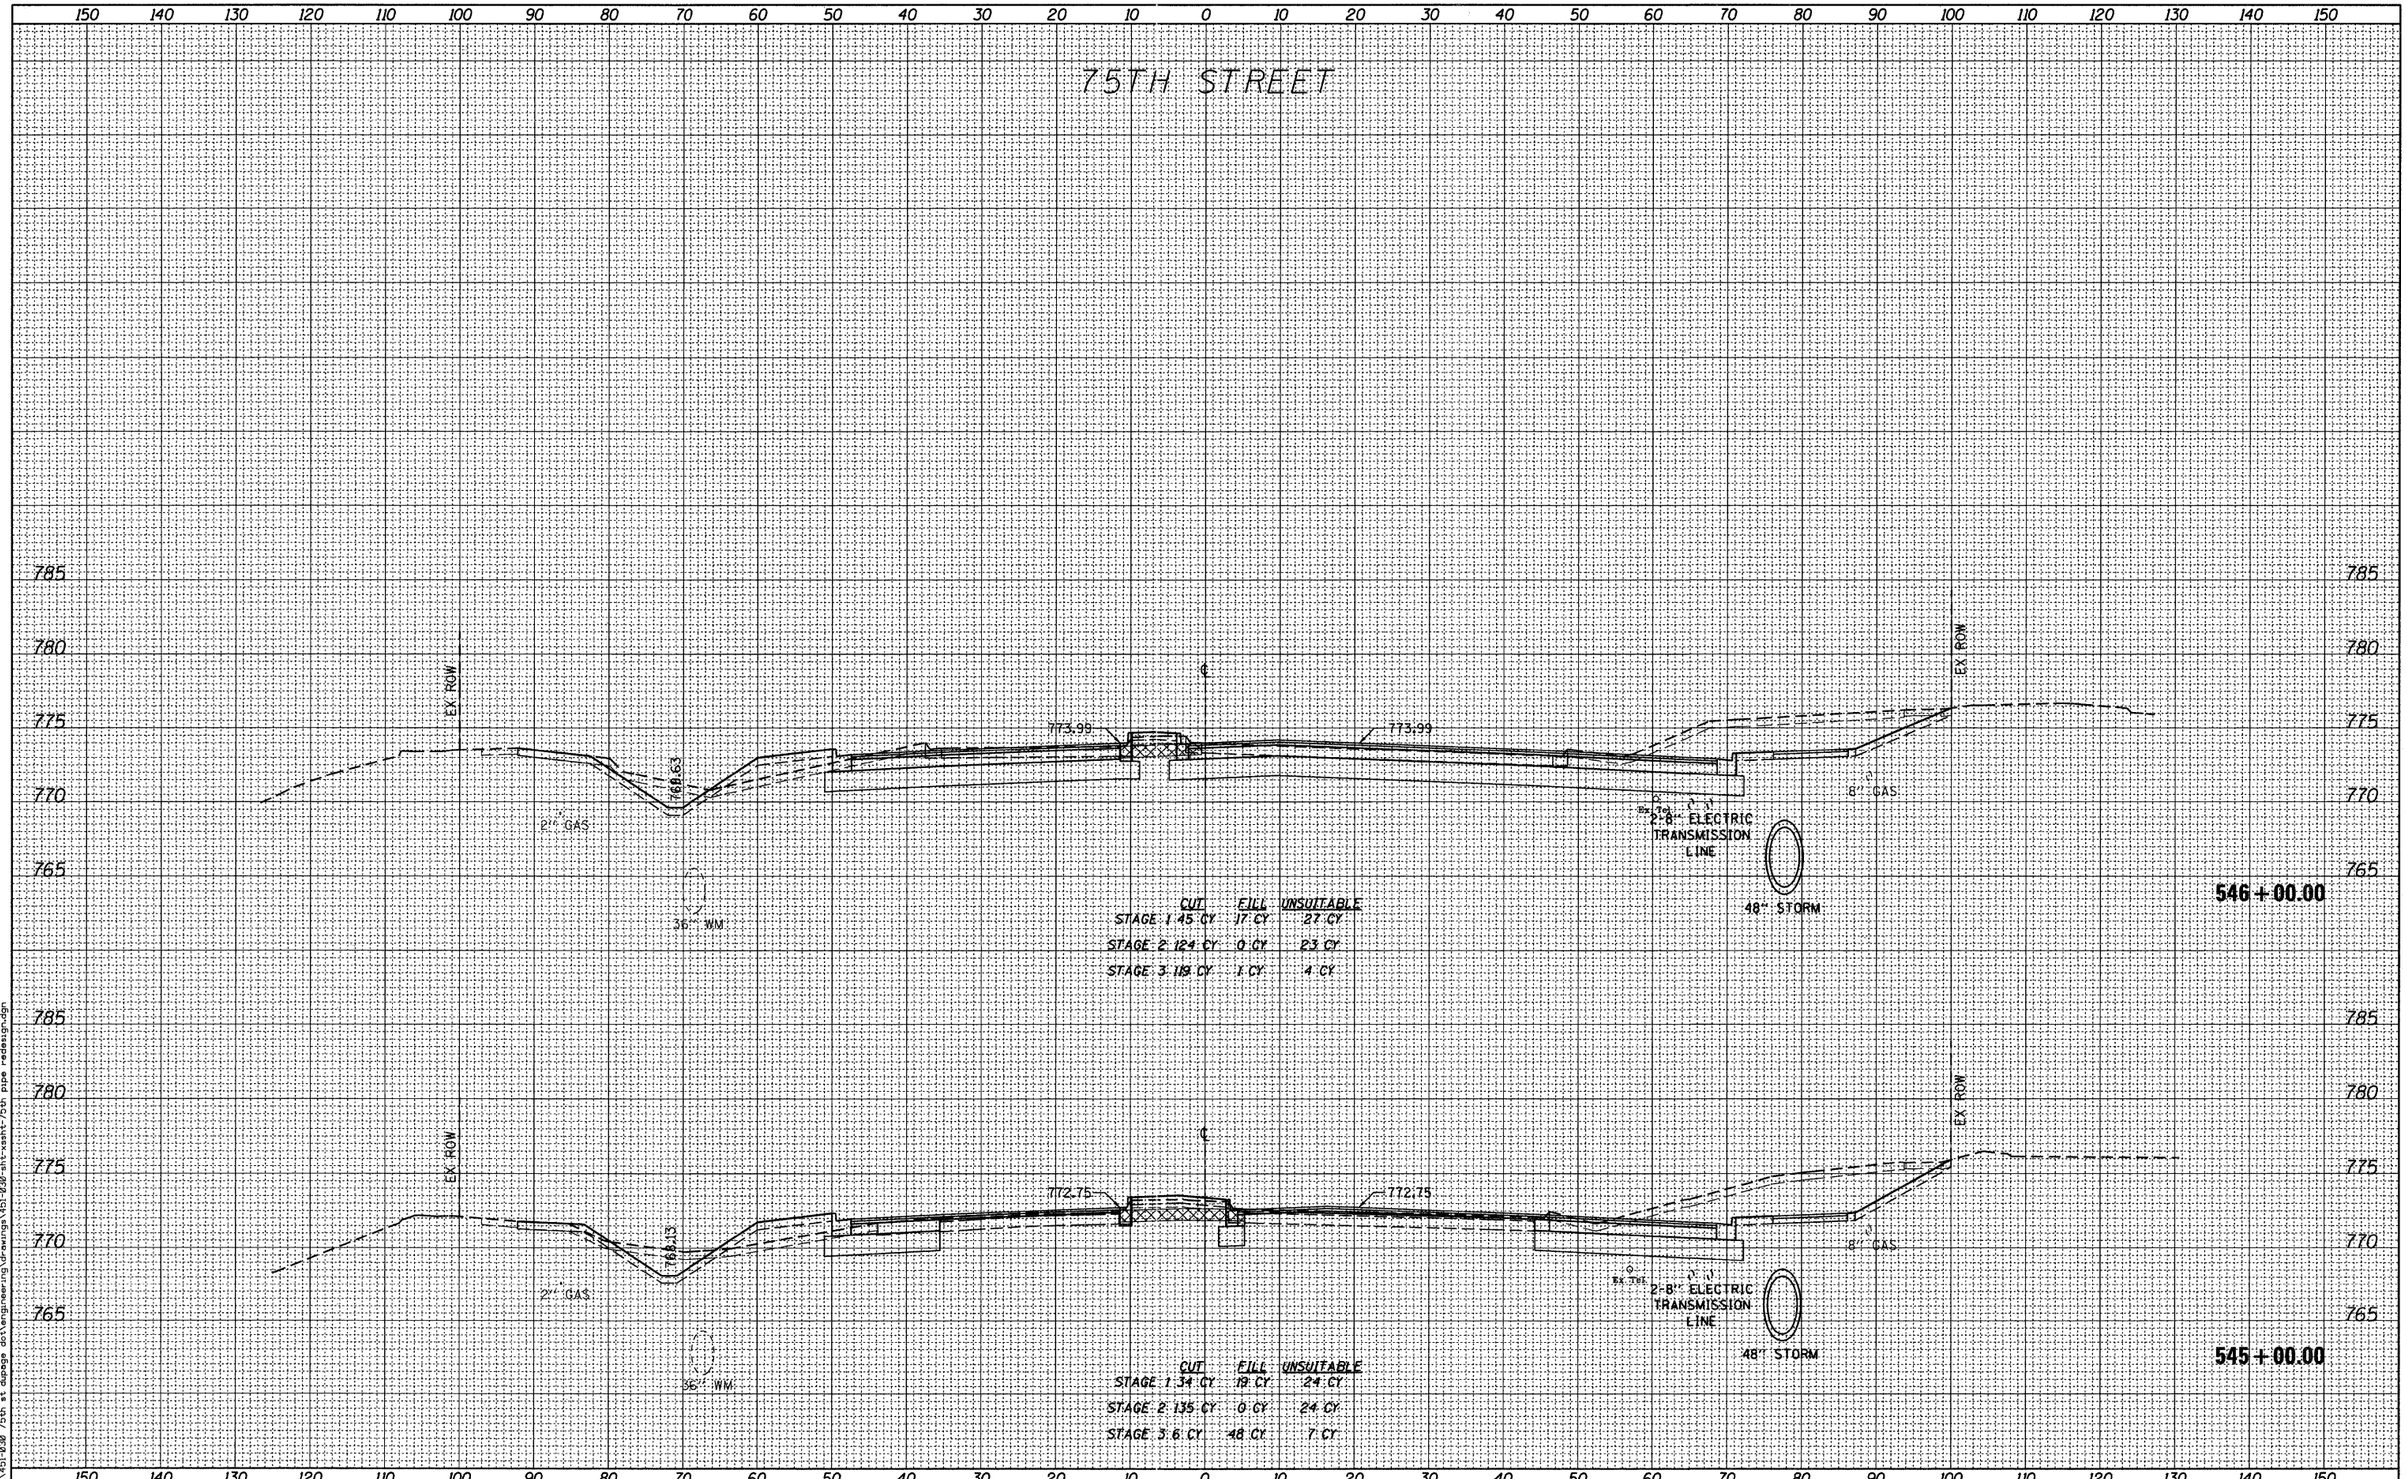

FINAL SURVEY		BY	DATE
NOTE BOOK NO.	SURVEYED		
	PLOTTED		
	TEMPLATE		
	AREAS		
	AREAS CHECKED		

ORIGINAL SURVEY		BY	DATE
NOTE BOOK NO.	SURVEYED		
	PLOTTED		
	TEMPLATE		
	AREAS		
	AREAS CHECKED		

FILE NAME = f:\451-030 75th st dupage dot\engineering\drawings\451-030-sht-xsht-75th pipe redesign.dgn

Bollinger, Lach & Associates, Inc.
ITASCA, ILLINOIS

USER NAME = gellwanger	DESIGNED - GJE	REVISED -
	DRAWN - DC	REVISED -
PLOT SCALE = 10.0000 ' / IN.	CHECKED - JP	REVISED -
PLOT DATE = 9/7/2011	DATE - 09/08/11	REVISED -

STATE OF ILLINOIS
DEPARTMENT OF TRANSPORTATION

CROSS SECTIONS
75TH STREET

V: 1"=5'
SCALE: H: 1"=10'
SHEET NO. 171 OF 198 SHEETS
STA. 545+00.00 TO STA. 546+00.00

F.A.P RTE.	SECTION	COUNTY	TOTAL SHEETS	SHEET NO.
0369	07-00232-04-WR	DUPAGE	198	171

CONTRACT NO. 63632
ILLINOIS FED. AID PROJECT