NOTES:

1) CLASS D PATCHES, 9" AS DIRECTED BY ENGINEER

2) REMOVAL AND DISPOSAL OF THE MATERIAL UNDER THE PROPOSED CURB AND GUTTER, HMA BIKE PATH, SIDEWALK, AND DRIVEWAYS IN ORDER TO CONSTRUCT THE PROPOSED SUB-BASE GRANULAR MATERIAL, TYPE B 2" OR AGGREGATE BASE COURSE TYPE B, 9" SHALL BE PAID FOR AS EARTH EXCAVATION.

3) THE SLOPE OF THE DRIVEWAYS AND APRONS SHOULD BE NO MORE THAN A MAXIMUM OF 8%.

4) DETECTABLE WARNINGS SHALL BE ARMOR-TILE MANUFACTURED BY ENGINEERED PLASTICS OR APPROVED EQUAL.

5) ALL EXISTING DRAINAGE STRUCTURES WHICH ARE TO BE ADJUSTED SHALL BE CLEANED IN ACCORDANCE WITH ARTICLE 602.15 OF THE STANDARD SPECIFICATIONS. THE CONTRACTOR AND THE ENGINEER OR REPRESENTATIVE OF THE ENGINEER SHALL INSPECT ALL STRUCTURES PRIOR TO CONSTRUCTION, NOTING THE EXISTING CONDITION. THE COST OF THIS WORK SHALL BE INCLUDED IN THE COST OF THE RESPECTIVE ITEM TO BE ADJUSTED.

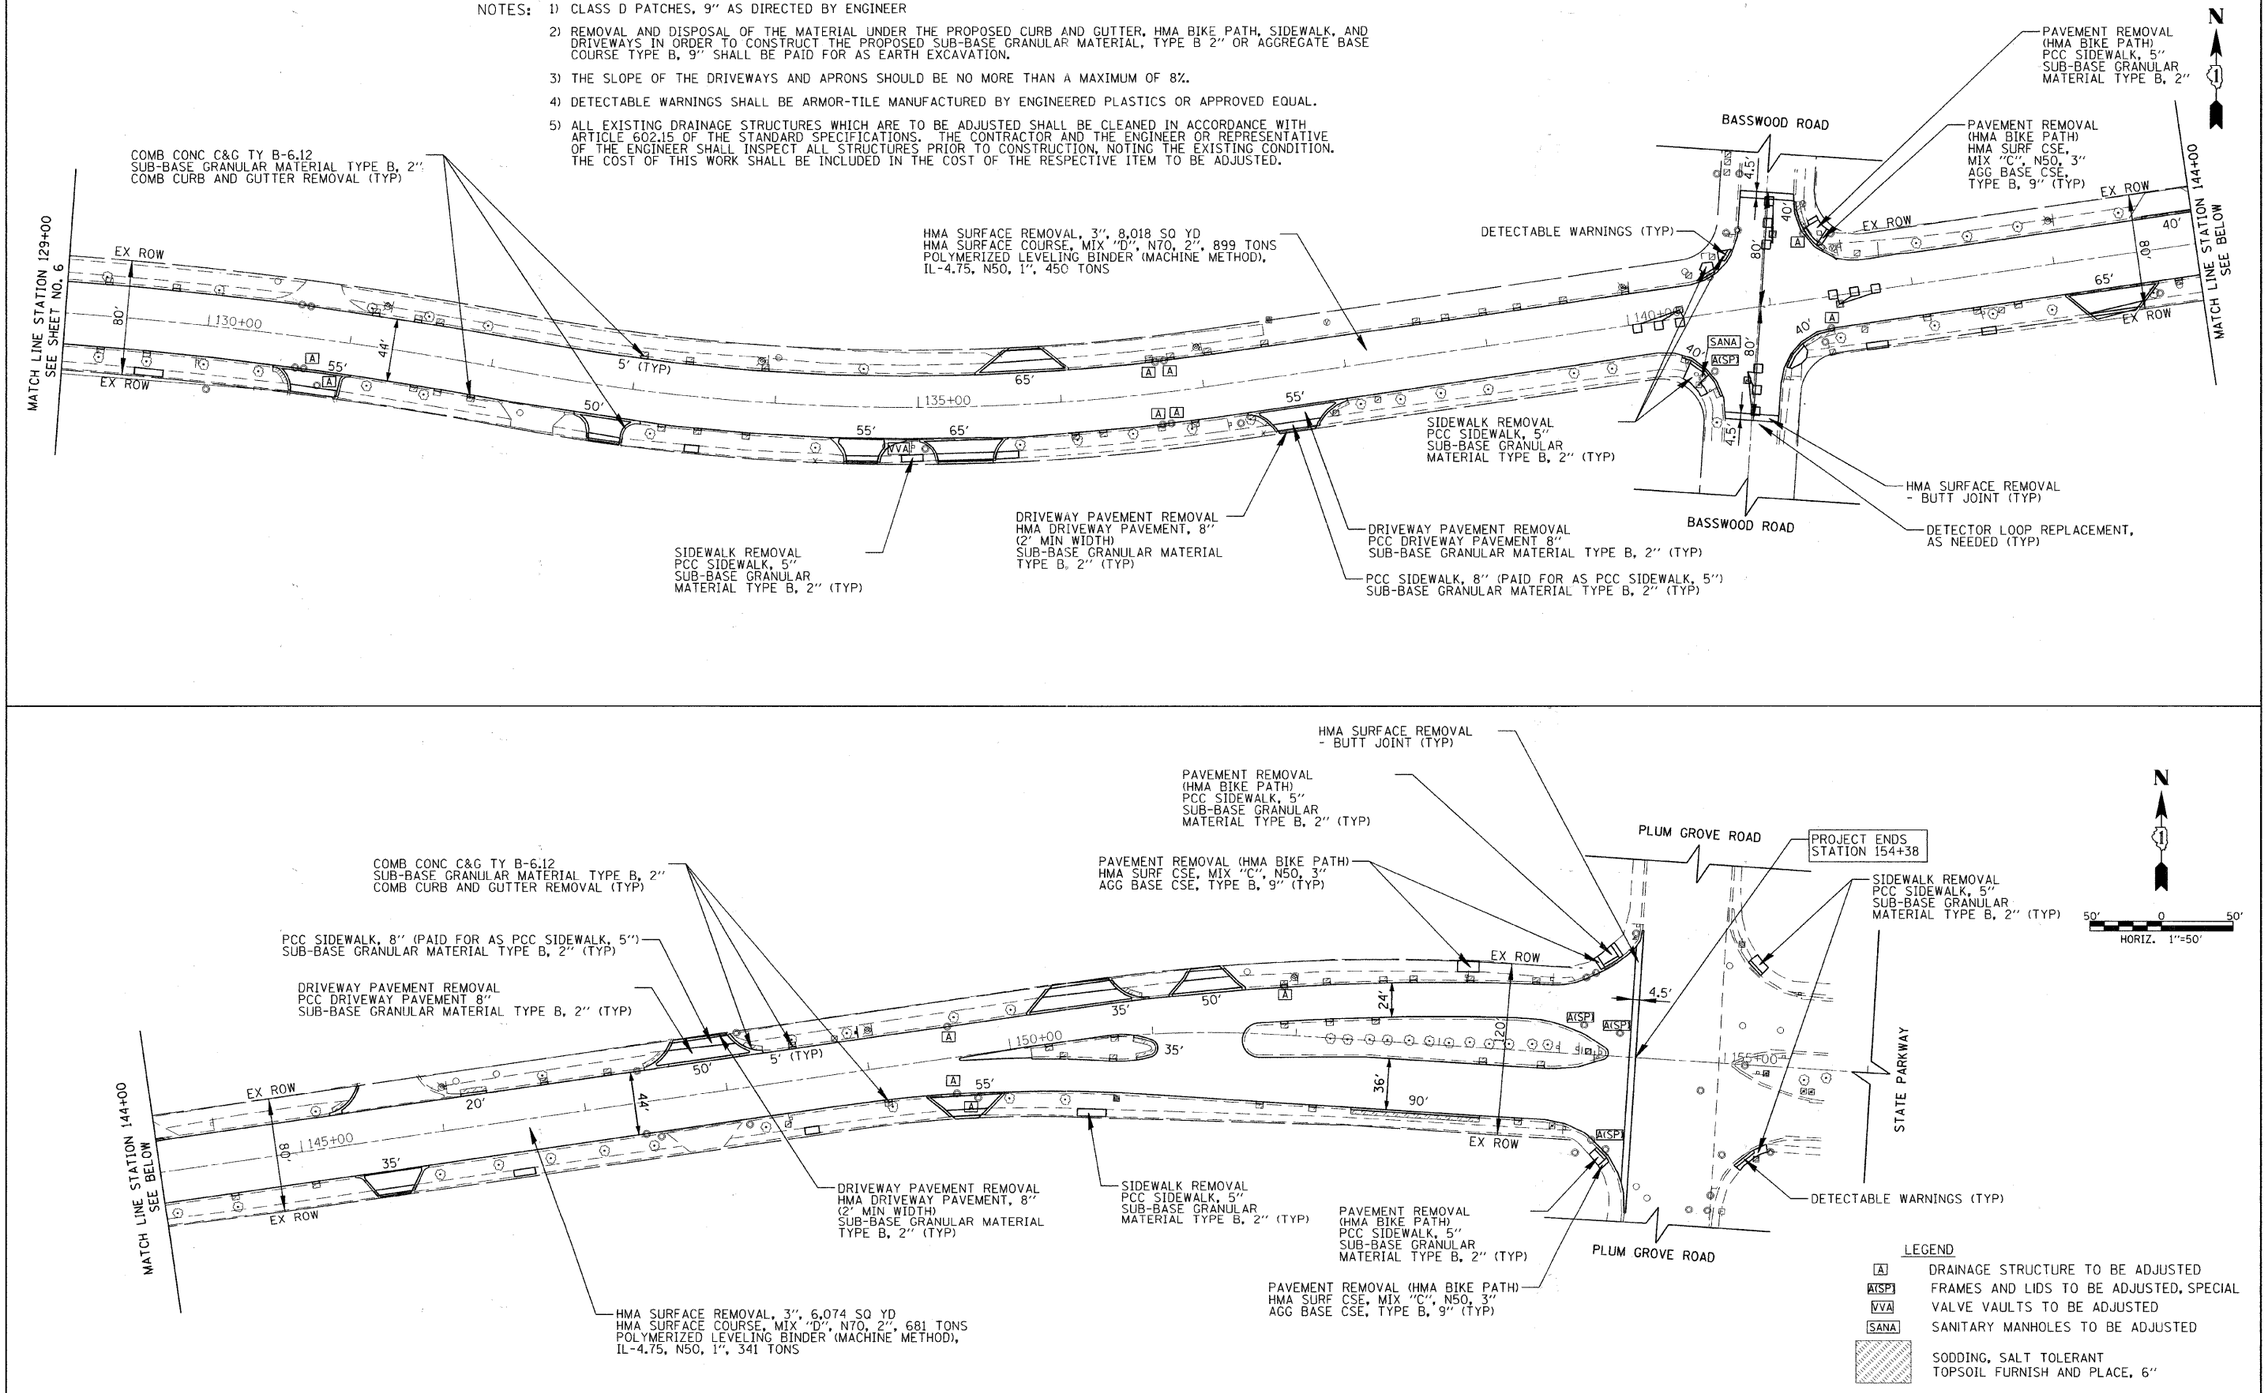

LEGEND

A	DRAINAGE STRUCTURE TO BE ADJUSTED
A(SP)	FRAMES AND LIDS TO BE ADJUSTED, SPECIAL
VVA	VALVE VAULTS TO BE ADJUSTED
SANA	SANITARY MANHOLES TO BE ADJUSTED
	SODDING, SALT TOLERANT TOPSOIL FURNISH AND PLACE, 6"

FILE NAME = g:\chi1\0039\road\sheets\PP-202.sht	USER NAME = _USER_	DESIGNED - CEC	REVISED -
		DRAWN - CEC	REVISED -
	PLOT SCALE = 50.00 ' / IN.	CHECKED - DWB	REVISED -
	PLOT DATE = 9/8/2011	DATE - 9/9/2011	REVISED -

STATE OF ILLINOIS
DEPARTMENT OF TRANSPORTATION

STATE PARKWAY
IMPROVEMENT PLAN

SCALE: 1"=50' | SHEET NO. 2 OF 2 SHEETS | STA. 129+00 TO STA. 154+38

F.A.U. RTE.	SECTION	COUNTY	TOTAL SHEETS	SHEET NO.
1103	11-00106-00-RS	COOK	19	7

CONTRACT NO. 63637

FED. ROAD DIST. NO. 1 | ILLINOIS | FED. AID PROJECT