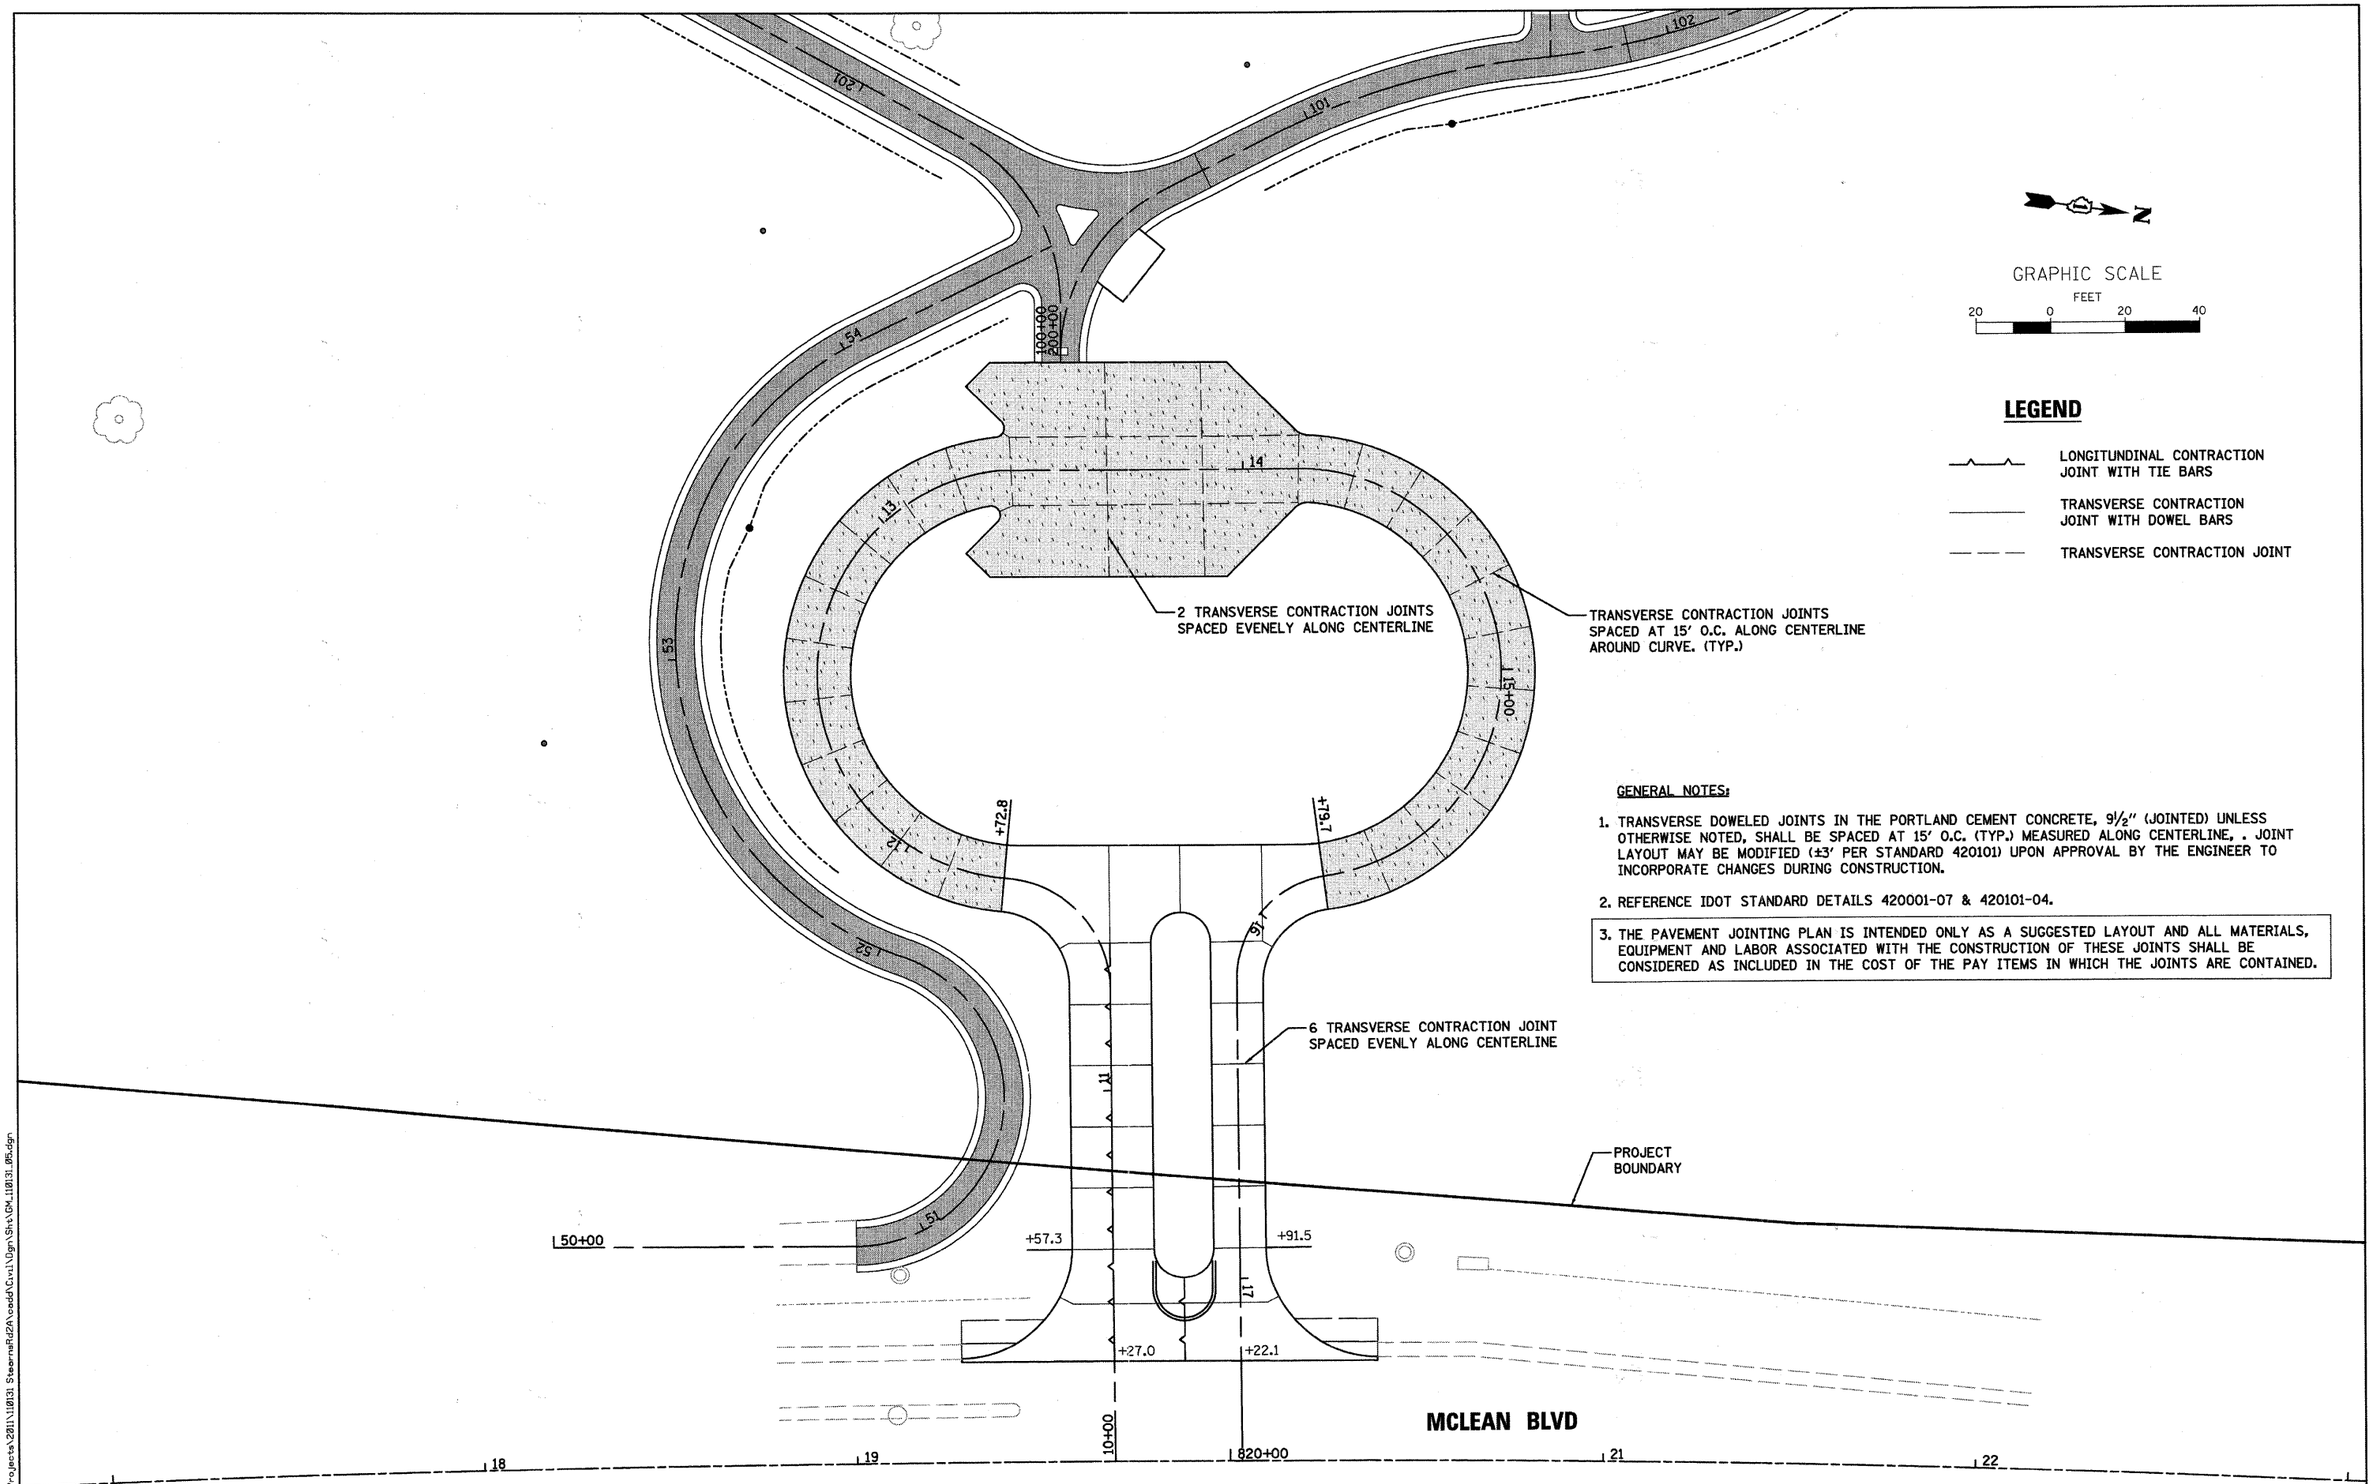

GENERAL NOTES:

1. TRANSVERSE DOWELED JOINTS IN THE PORTLAND CEMENT CONCRETE, 9½" (JOINTED) UNLESS OTHERWISE NOTED, SHALL BE SPACED AT 15' O.C. (TYP.) MEASURED ALONG CENTERLINE, . JOINT LAYOUT MAY BE MODIFIED (±3' PER STANDARD 420101) UPON APPROVAL BY THE ENGINEER TO INCORPORATE CHANGES DURING CONSTRUCTION.
2. REFERENCE IDOT STANDARD DETAILS 420001-07 & 420101-04.
3. THE PAVEMENT JOINTING PLAN IS INTENDED ONLY AS A SUGGESTED LAYOUT AND ALL MATERIALS, EQUIPMENT AND LABOR ASSOCIATED WITH THE CONSTRUCTION OF THESE JOINTS SHALL BE CONSIDERED AS INCLUDED IN THE COST OF THE PAY ITEMS IN WHICH THE JOINTS ARE CONTAINED.

FILE NAME = W:\Projects\2011\11013 SteenwRd2A\roadd\Civil\Dgn\Sht\GM-110131.095.dgn

WILLS BURKE KELSEY ASSOCIATES LTD.
116 West Main Street, Suite 201
St. Charles, Illinois 60174

USER NAME = nparris	DESIGNED - PJF	REVISED -	
	DRAWN - NDP	REVISED -	
PLOT SCALE = 1"=50'	CHECKED - PDK	REVISED -	
PLOT DATE = 8/30/2011	DATE - 8/29/11	REVISED -	

STATE OF ILLINOIS
DEPARTMENT OF TRANSPORTATION

MCLEAN BLVD ENVIRONMENTAL ADAPTIVE MANAGEMENT PLANS
P.C.C. PAVEMENT JOINTING PLAN

SCALE: 1"=50' | SHEET NO. 18 OF 54 SHEETS | STA. TO STA.

F.A.P. RTE.	SECTION	COUNTY	TOTAL SHEETS	SHEET NO.
361	06-00214-11-LS	KANE	54	18
		CONTRACT NO.63638		
FED. ROAD DIST. NO.	ILLINOIS	FED. AID PROJECT		