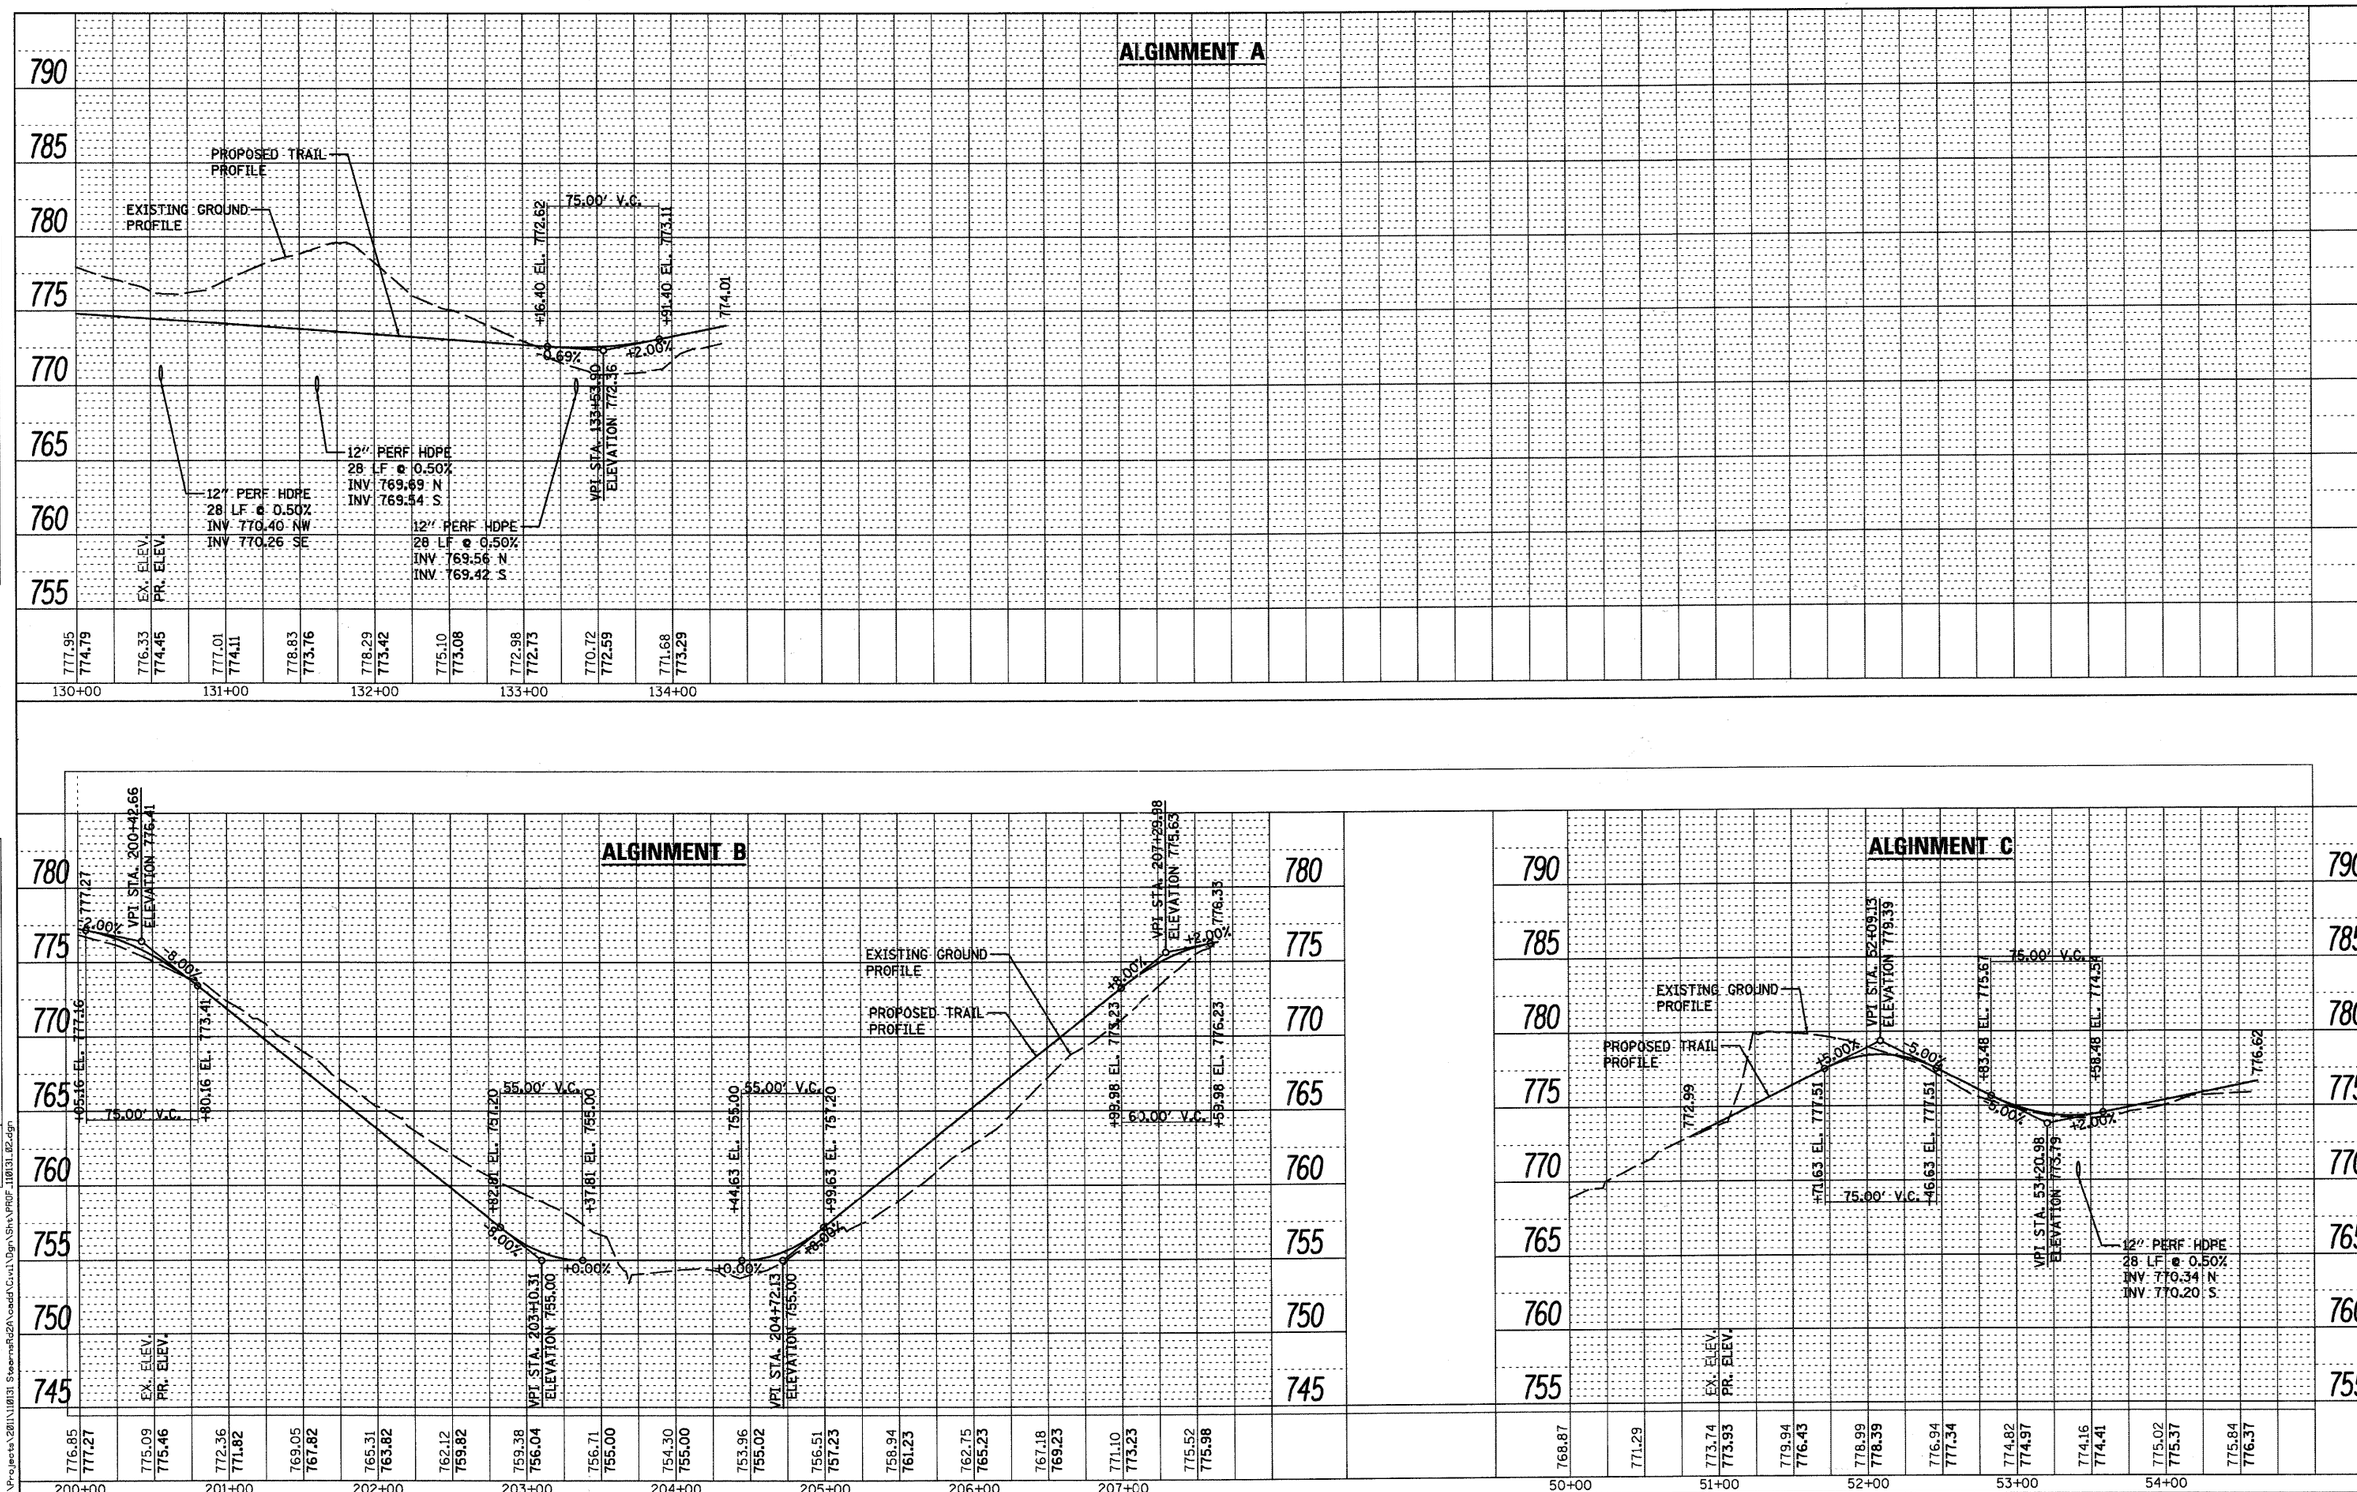

PLAN
NOTE BOOK NO.
SURVEYED
PLOTTED
ALIGNMENT CHECKED
RT. OF WAY CHECKED
CADD FILE NAME
BY
DATE

PROFILE
NOTE BOOK NO.
SURVEYED
PLOTTED
GRADES CHECKED
B.M. NOTED
STRUCTURE NOTATIONS CHKD
BY
DATE

FILE NAME = W:\Projects\2011\110131 SteernsRd2A\cadd\Civil\Dgn\Sht\PROF_110131_02.dgn

WILLS BURKE KELSEY ASSOCIATES LTD.
116 West Main Street, Suite 201
St. Charles, Illinois 60174
(630) 443-7755

USER NAME = $USER$	DESIGNED - PJF	REVISED -	
	DRAWN - NDP	REVISED -	
PLOT SCALE =	CHECKED - PDK	REVISED -	
PLOT DATE = 8/30/2011	DATE - 8/29/11	REVISED -	

STATE OF ILLINOIS
DEPARTMENT OF TRANSPORTATION

MCLEAN BLVD ENVIRONMENTAL ADAPTIVE MANAGEMENT PLANS
PROFILES

SCALE: | SHEET NO. 2 OF 3 SHEETS | STA. PROFILES TO STA.

F.A.P. RTE.	SECTION	COUNTY	TOTAL SHEETS	SHEET NO.
361	06-00214-11-LS	KANE	54	40
		CONTRACT NO.		
FED. ROAD DIST. NO.	ILLINOIS	FED. AID PROJECT		