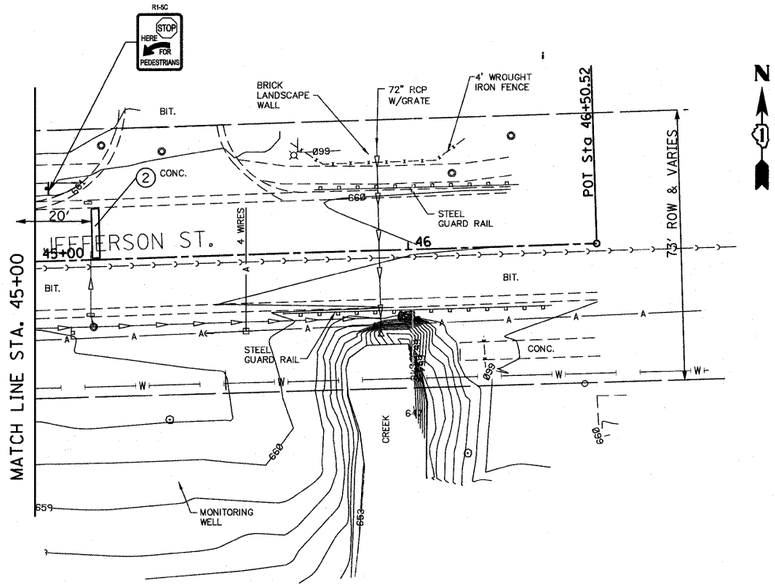

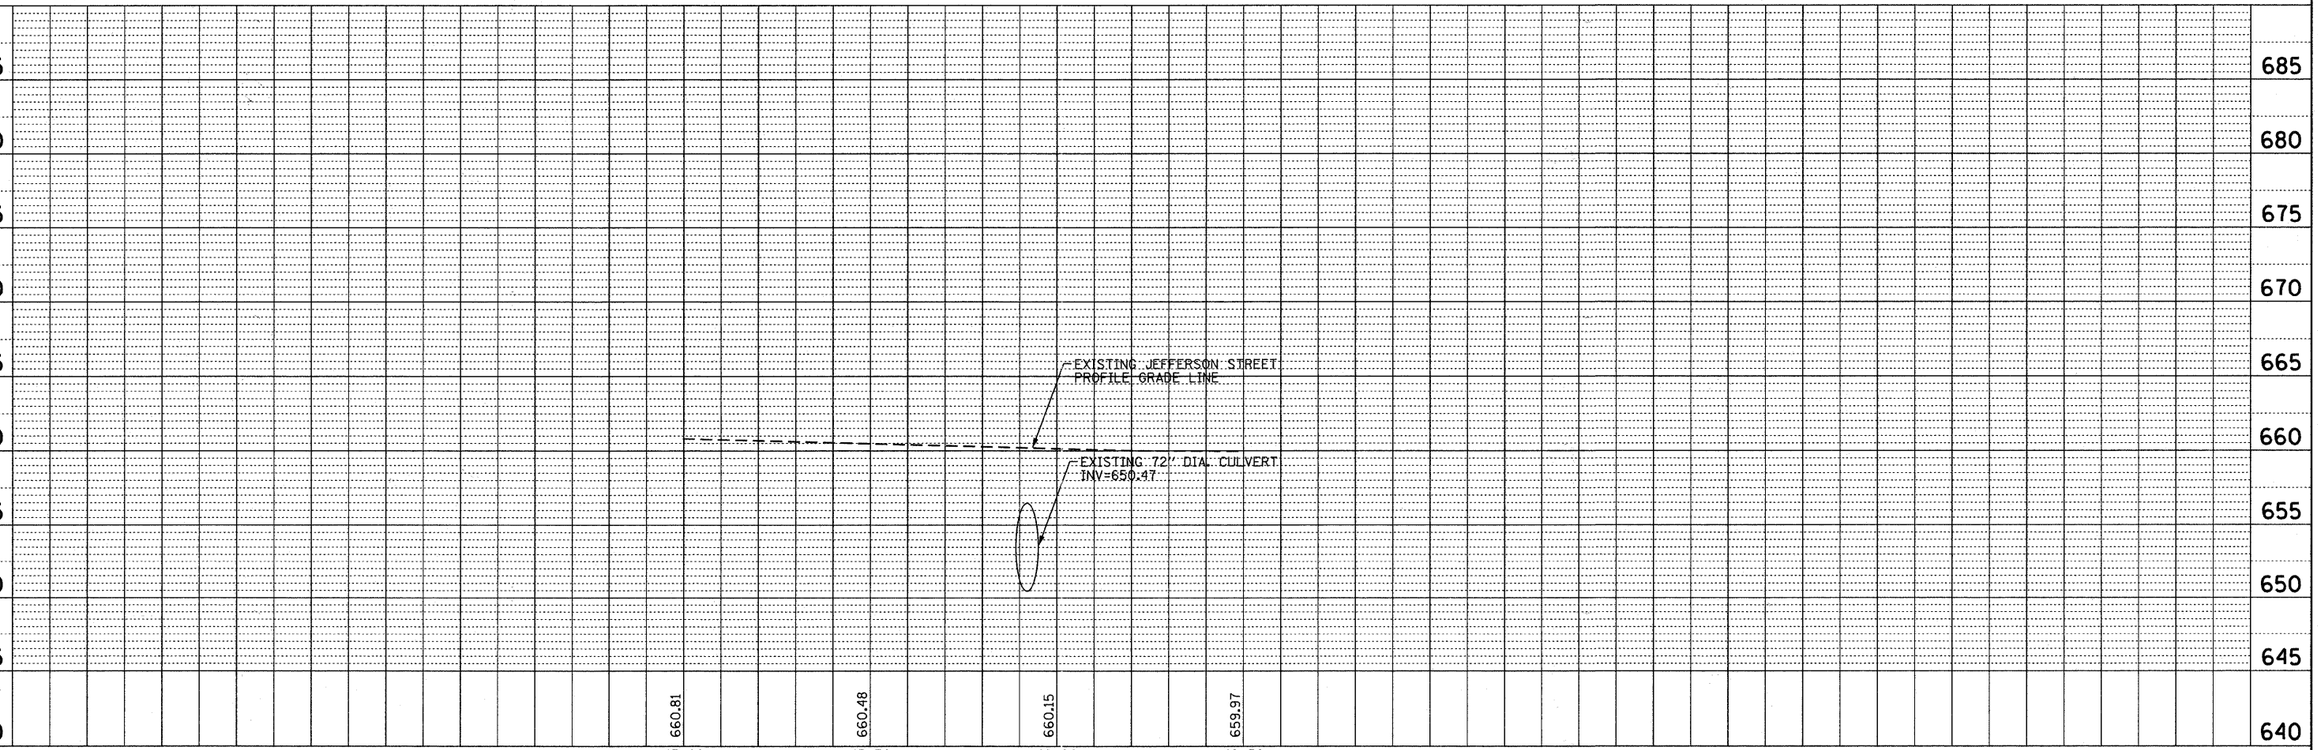

PLAN		BY	DATE
NOTE BOOK NO.	SURVEYED		
	PLOTTED		
	ALIGNMENT CHECKED		
	RT. OF WAY CHECKED		
	CADD FILE NAME		

PROFILE		BY	DATE
NOTE BOOK NO.	SURVEYED		
	PLOTTED		
	GRADES CHECKED		
	B.M. NOTED		
	STRUCTURE NOTAT'NS CHKD		

FILE NAME = W:\912-002 Jefferson Street Sidewalk Bensenville\CADD_SHEETS\912002-sht-plnprf7.dgn

Bollinger, Lach & Associates, Inc. ITASCA, ILLINOIS	USER NAME = daly	DESIGNED - BPD	REVISED -
		DRAWN - MTC	REVISED -
	PLOT SCALE = 20.0000 ' / IN.	CHECKED - BPD	REVISED -
	PLOT DATE = 9/5/2011	DATE - 08-29-2011	REVISED -

STATE OF ILLINOIS
DEPARTMENT OF TRANSPORTATION

JEFFERSON STREET SIDEWALK
PLAN AND PROFILE

SCALE: 1"=20' | SHEET NO. 14 OF 38 SHEETS | STA. 45+00 TO STA. 46+50.52

F.A.U. RTE.	SECTION	COUNTY	TOTAL SHEETS	SHEET NO.
1370	11-00088-00-SW	DUPAGE	38	14

CONTRACT NO. 63639

ILLINOIS FED. AID PROJECT