FINAL SURVEY	BY	DATE
SURVEYED		
PLOTTED		
NOTE BOOK	TEMPLATE	
NO.	AREAS	
	AREAS CHECKED	

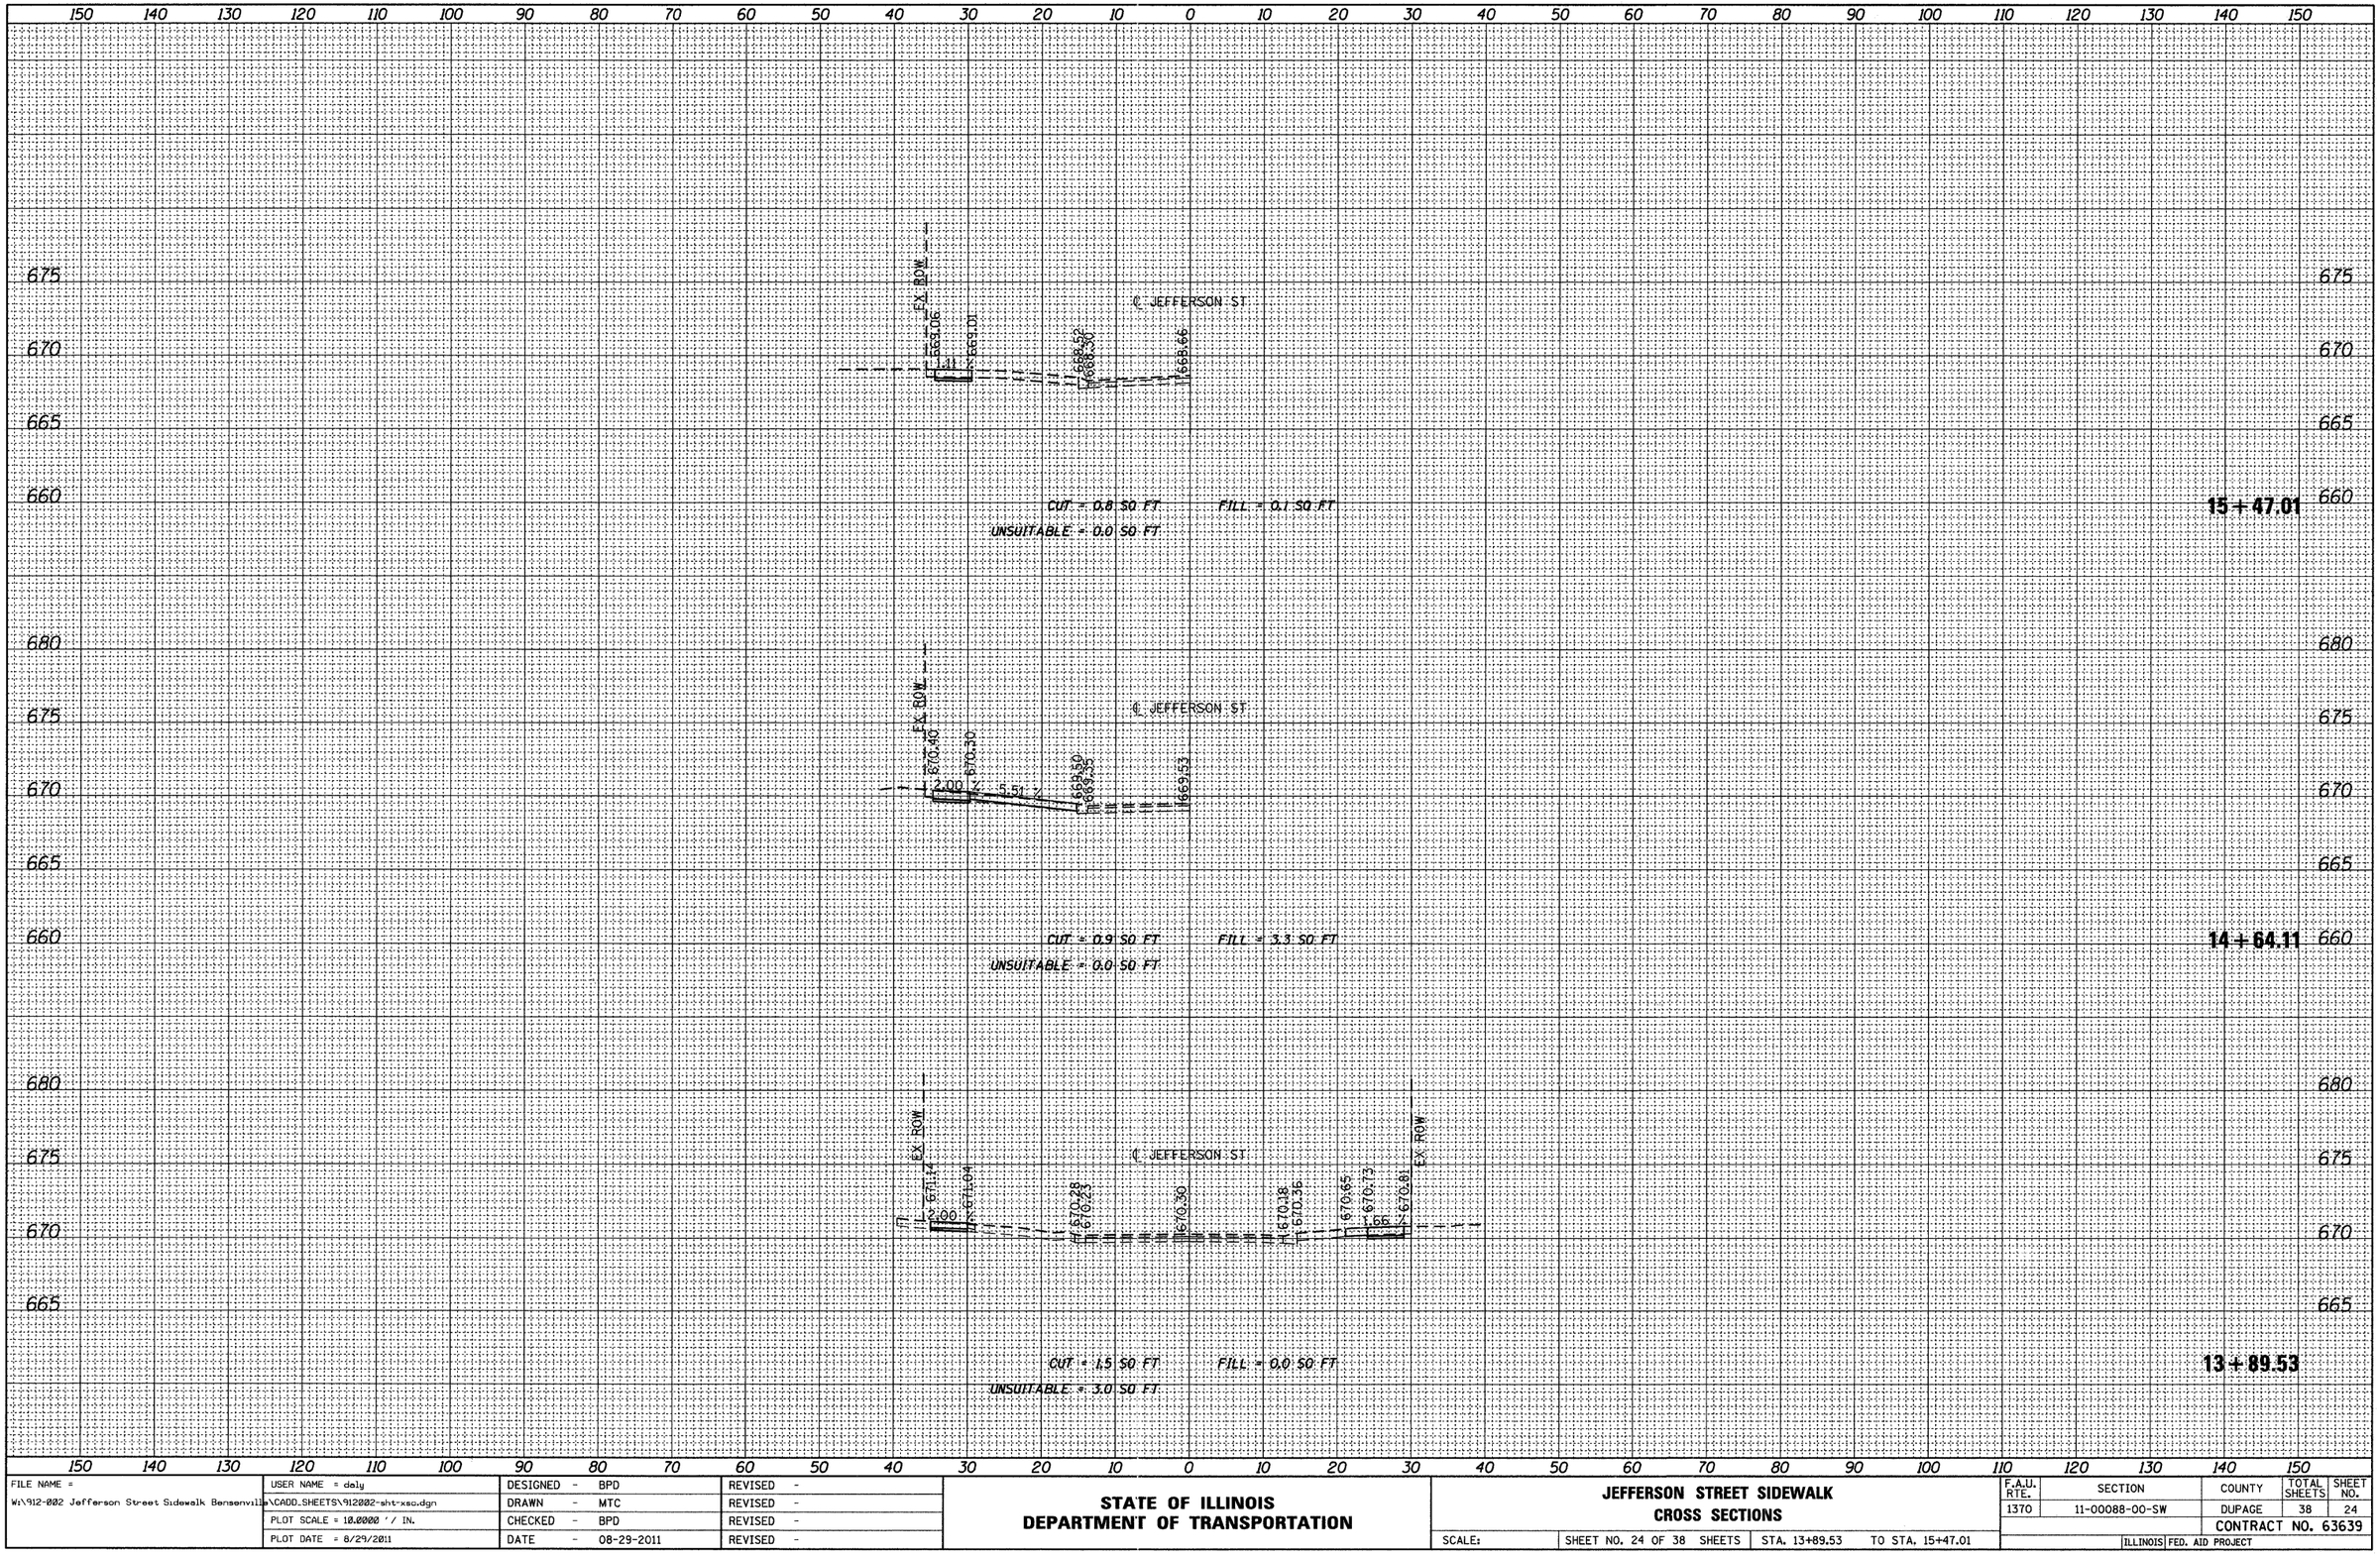

ORIGINAL SURVEY	BY	DATE
SURVEYED		
PLOTTED		
NOTE BOOK	TEMPLATE	
NO.	AREAS	
	AREAS CHECKED	

FILE NAME = W:\912-002 Jefferson Street Sidewalk Bensenville\CADD_SHEETS\912002-sht-xsc.dgn	USER NAME = daly	DESIGNED - BPD	REVISED -
	PLOT SCALE = 10.0000 ' / IN.	DRAWN - MTC	REVISED -
	PLOT DATE = 8/29/2011	CHECKED - BPD	REVISED -
		DATE - 08-29-2011	REVISED -

STATE OF ILLINOIS
DEPARTMENT OF TRANSPORTATION

JEFFERSON STREET SIDEWALK
CROSS SECTIONS

SCALE: | SHEET NO. 24 OF 38 SHEETS | STA. 13+89.53 | TO STA. 15+47.01

F.A.U. RTE.	SECTION	COUNTY	TOTAL SHEETS	SHEET NO.
1370	11-00088-00-SW	DUPAGE	38	24
		CONTRACT NO. 63639		
		ILLINOIS FED. AID PROJECT		