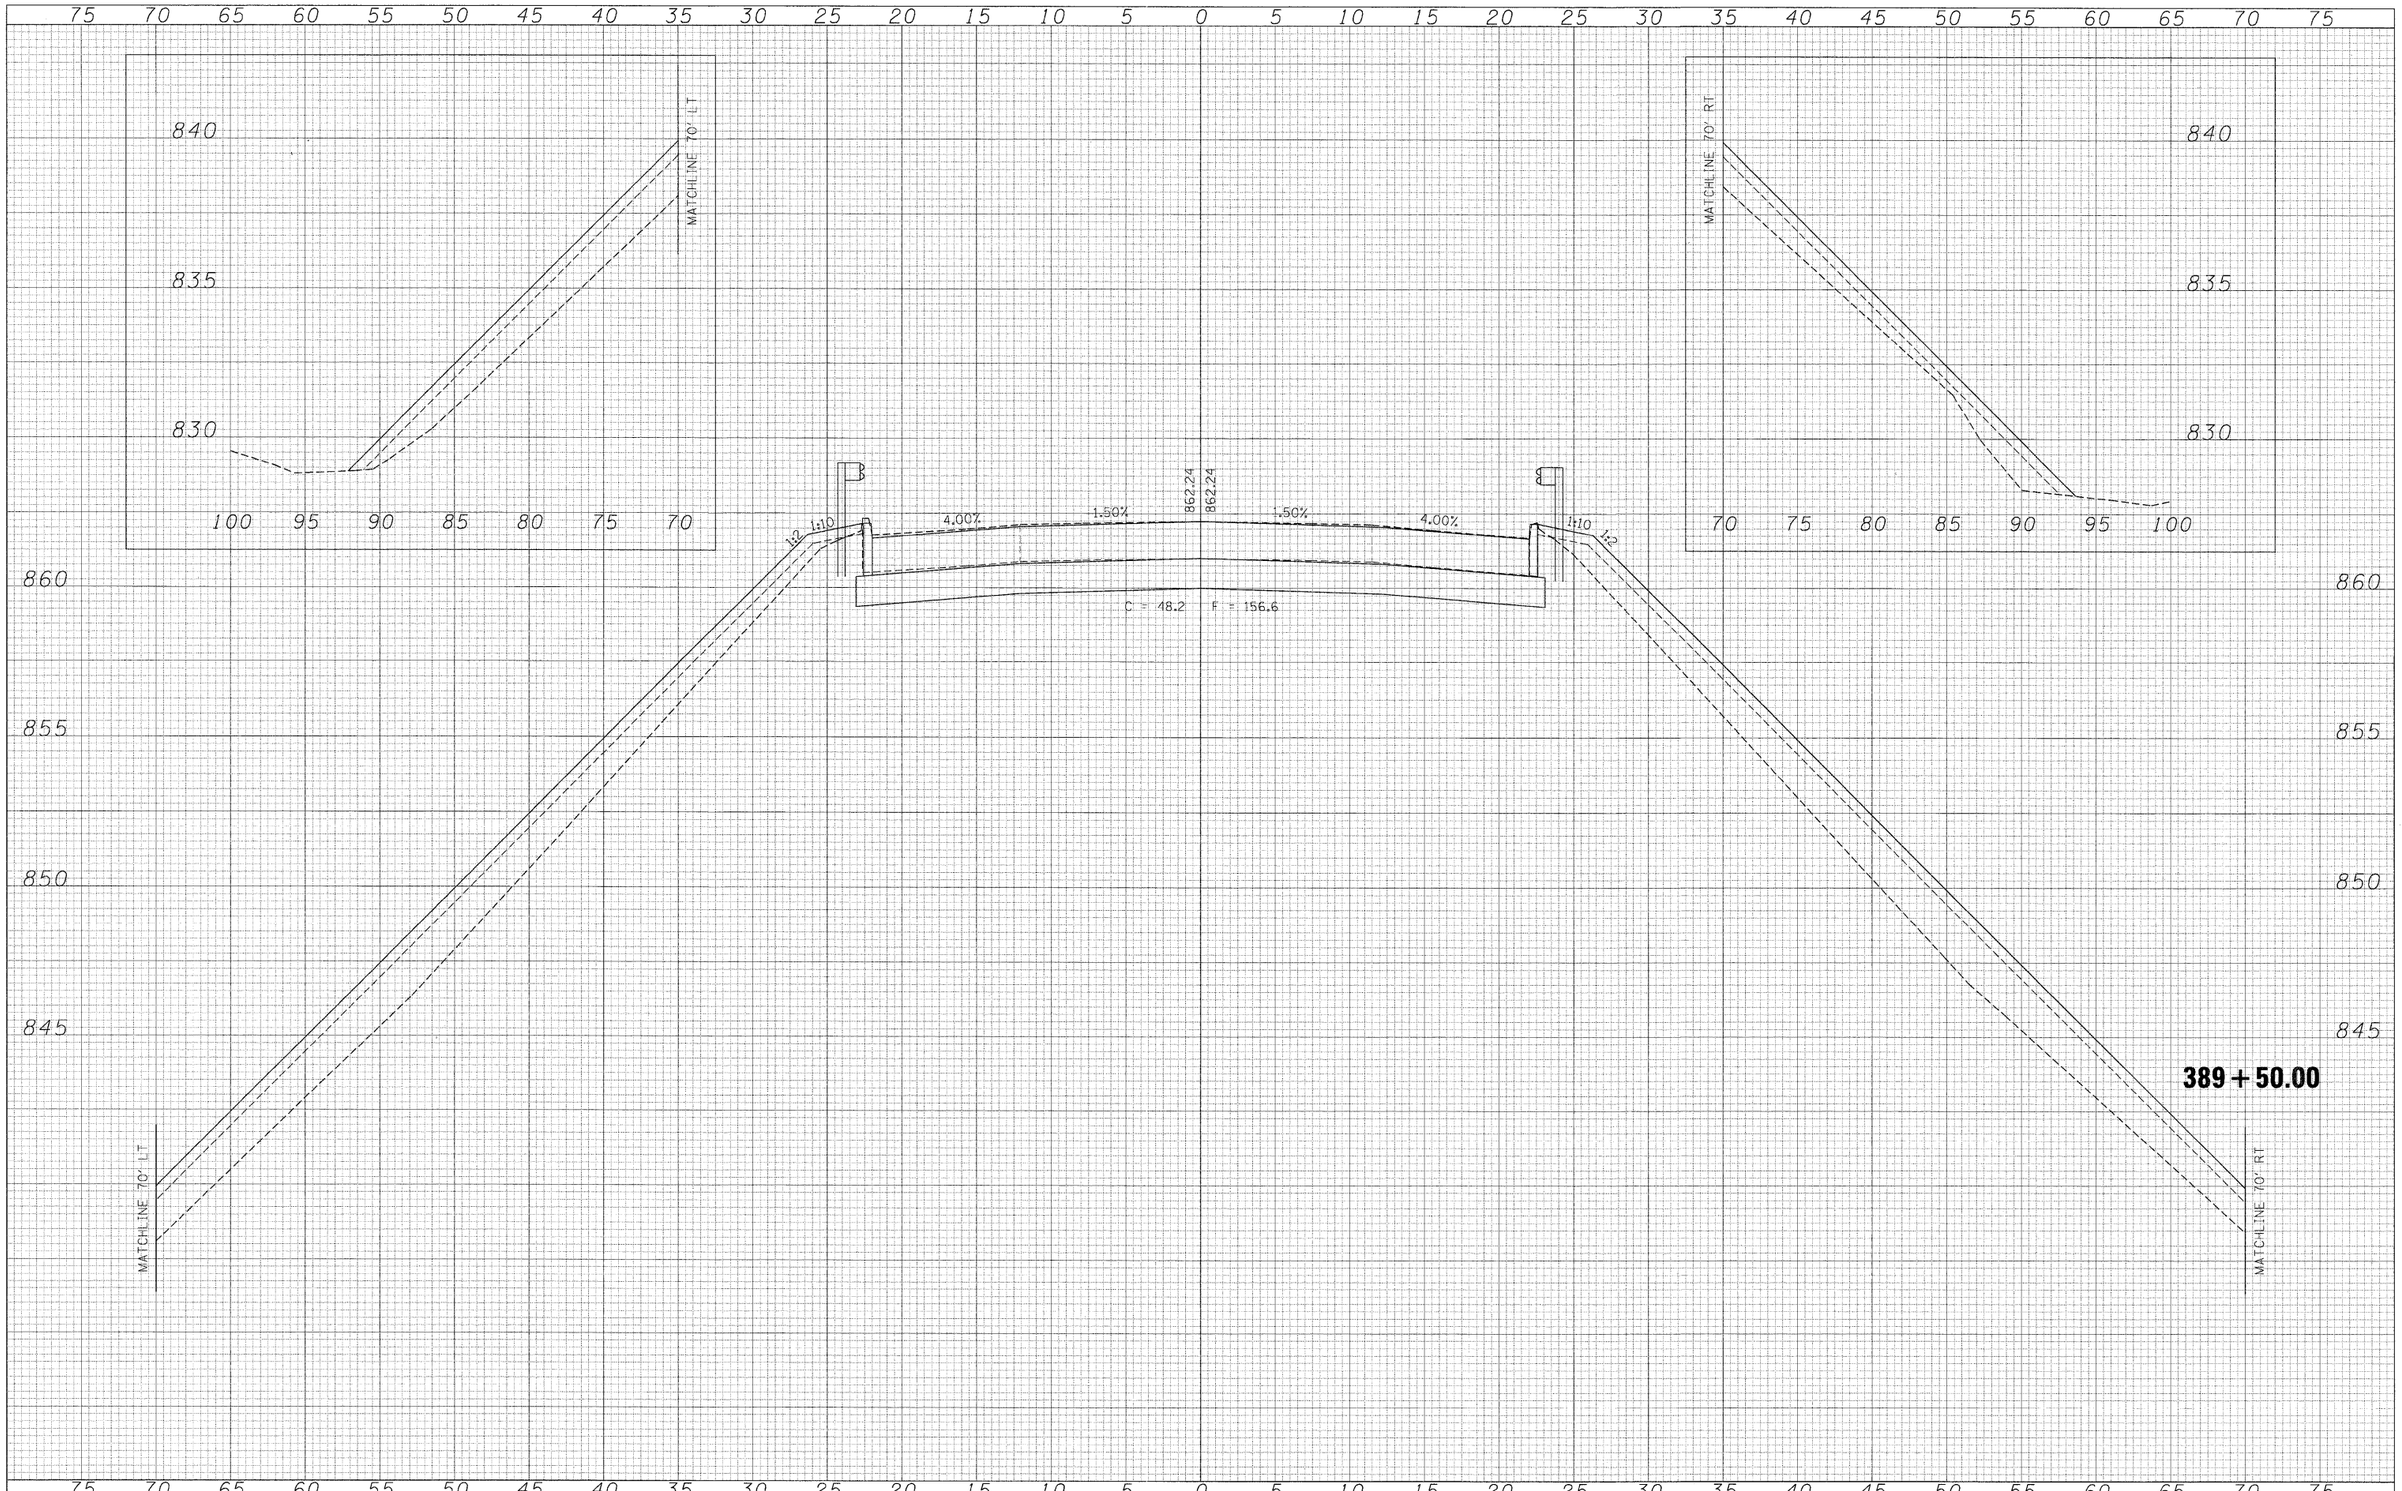

FINAL SURVEY	BY	DATE
SURVEYED		
PLOTTED		
TEMPLATE		
AREAS		
AREAS CHECKED		
NOTE BOOK NO.		

ORIGINAL SURVEY	BY	DATE
SURVEYED		
PLOTTED		
TEMPLATE		
AREAS		
AREAS CHECKED		
NOTE BOOK NO.		

FILE NAME = t:\5015-phase2\il-26\civil\IL-26\CADD Sheets\D264D17-sht-xssht.dgn	USER NAME = _USER_	DESIGNED - CGC	REVISED -
		DRAWN - CGC	REVISED -
	PLOT SCALE = $SCALE$	CHECKED - AKK	REVISED -
	PLOT DATE = 8/18/2011	DATE - 8/2/2011	REVISED -

STATE OF ILLINOIS
DEPARTMENT OF TRANSPORTATION

US 52 /IL 26 OVER THE BNSF RAILROAD
CROSS SECTIONS

SCALE: H: 1"=5' V: 1"=2.5' | SHEET NO. 41 OF 73 SHEETS | STA. 389+50.00 TO STA. 389+50.00

F.A.P RTE.	SECTION	COUNTY	TOTAL SHEETS	SHEET NO.
316	4VBR-1	OGLE	73	41

CONTRACT NO. 64D17

ILLINOIS FED. AID PROJECT