PRE–STAGE 1A

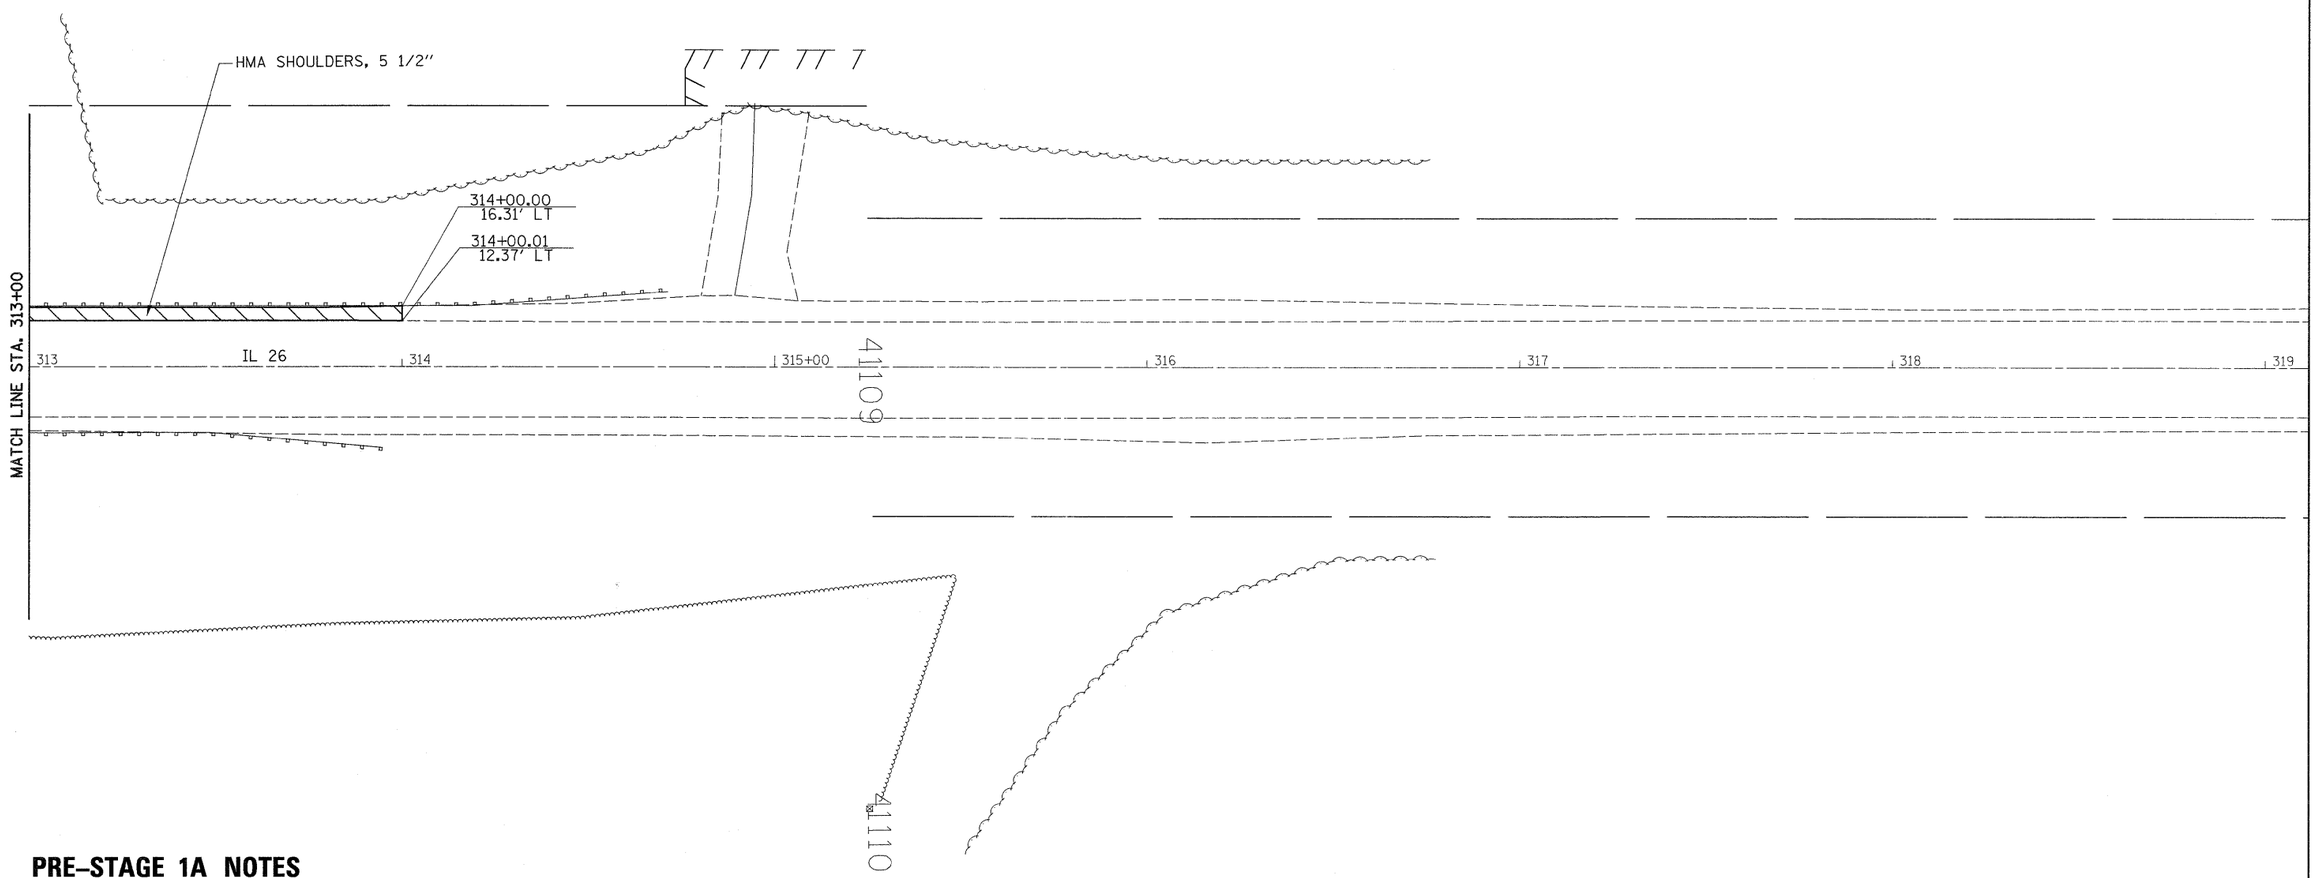

PRE–STAGE 1A NOTES

1. USE STANDARD 7010326 FOR SHOULDER WORK.
2. PLACE SHOULDERS FROM STA. 309+00 LT TO STA. 310+84.66 LT. AND STA. 312+05.90 LT TO STA. 314+00 LT.

• 102BR-5, 102BR-6 & 102BR-7

FILE NAME = c:\pw_work\pwidot\grantpm\dms41810\D210807-sht-staging.dgn	USER NAME = grantpm	DESIGNED -	REVISED -	STATE OF ILLINOIS DEPARTMENT OF TRANSPORTATION	IL 26 STAGING DETAILS S.N. 052–0081 PRE–STAGE 1	F.A.P. RTE. 316	SECTION *	COUNTY LEE	TOTAL SHEETS 216	SHEET NO. 35
		DRAWN -	REVISED -					CONTRACT NO. 64D57		
	PLOT SCALE = 20.0000 ' / in.	CHECKED -	REVISED -							
	PLOT DATE = Tue Aug 23 06:22:18 2011	DATE -	REVISED -		SCALE: SHEET NO. OF SHEETS STA. TO STA.		ILLINOIS FED. AID PROJECT			