# STAGE 2

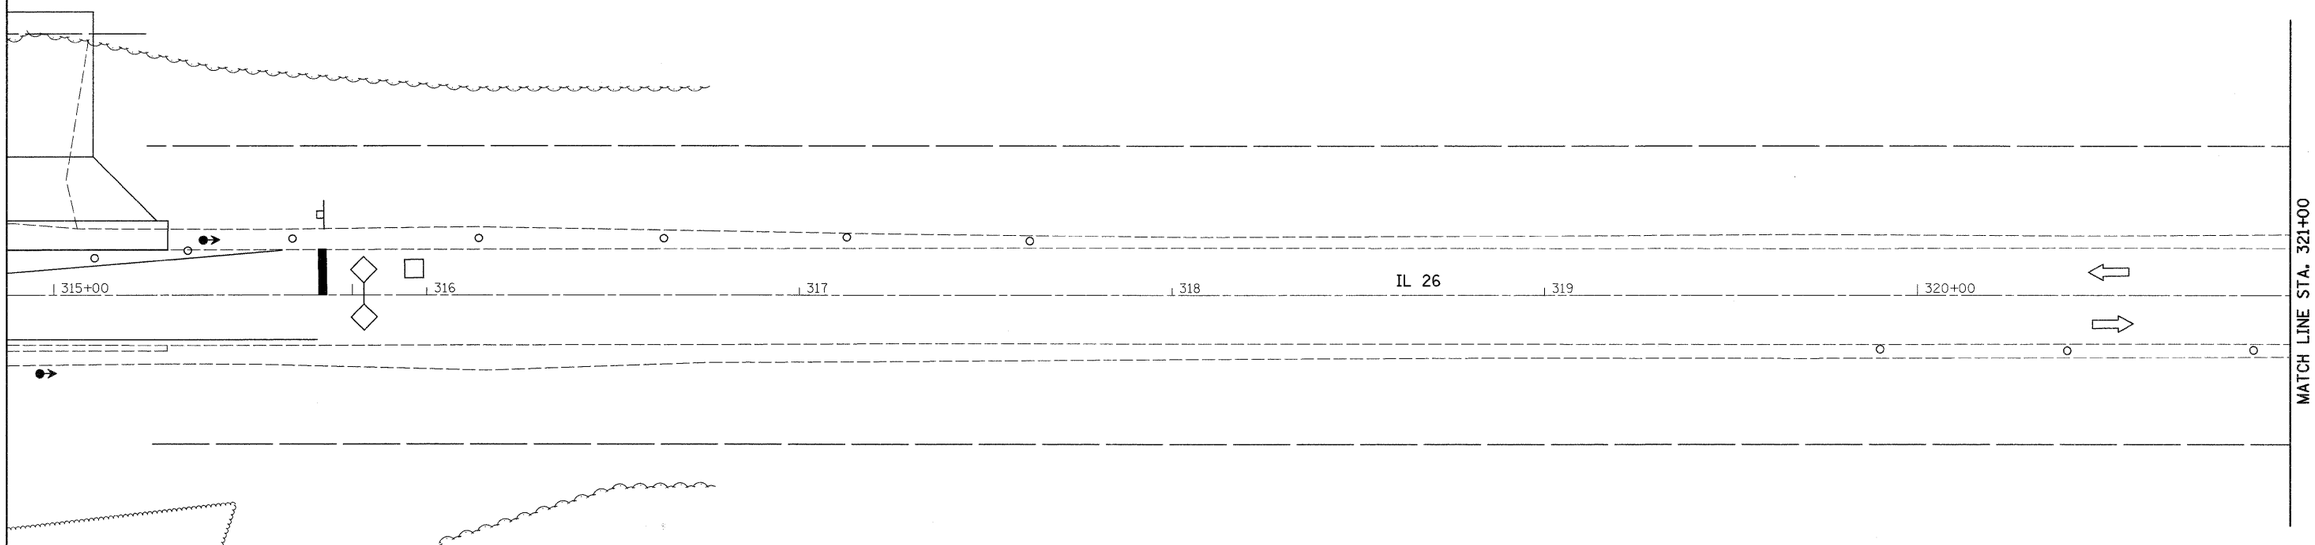


## LEGEND

- = WORK ZONE
- = TYPE III BARRICADE WITH FLASHING LIGHTS
- = SIGN
- = BARRICADE, OR DRUM WITH STEADY BURNING LIGHTS
- = INDUCTION LOOP DETECTOR
- = TRAFFIC SIGNAL

## STAGE 2 NOTES

1. USE STANDARD 701321.
2. CONSTRUCT CULVERT LT TO STAGE CONSTRUCTION LINE.
3. INSTALL GUARDRAIL LT.

* 102BR-5, 102BR-6 & 102BR-7

| | | | | | | | | | | |
|---|---|---|---|---|---|---|---|---|---|---|
| FILE NAME = c:\pw_work\pwidot\grantpm\dms41810\D210807-sht-staging.dgn | USER NAME = grantpm | DESIGNED - | REVISED - | STATE OF ILLINOIS DEPARTMENT OF TRANSPORTATION | IL 26 STAGING DETAILS S.N. 052-2031 STAGE 2 | F.A.P. RTE. | SECTION | COUNTY | TOTAL SHEETS | SHEET NO. |
| | | DRAWN - | REVISED - | | | 316 | * | LEE | 216 | 48 |
| | PLOT SCALE = 20.0000 ' / in. | CHECKED - | REVISED - | | | | | CONTRACT NO. 64D57 | | |
| | PLOT DATE = Tue Aug 23 06:22:26 2011 | DATE - | REVISED - | | SCALE: SHEET NO. OF SHEETS STA. TO STA. | | ILLINOIS FED. AID PROJECT | | | |