PRE–STAGE 1A

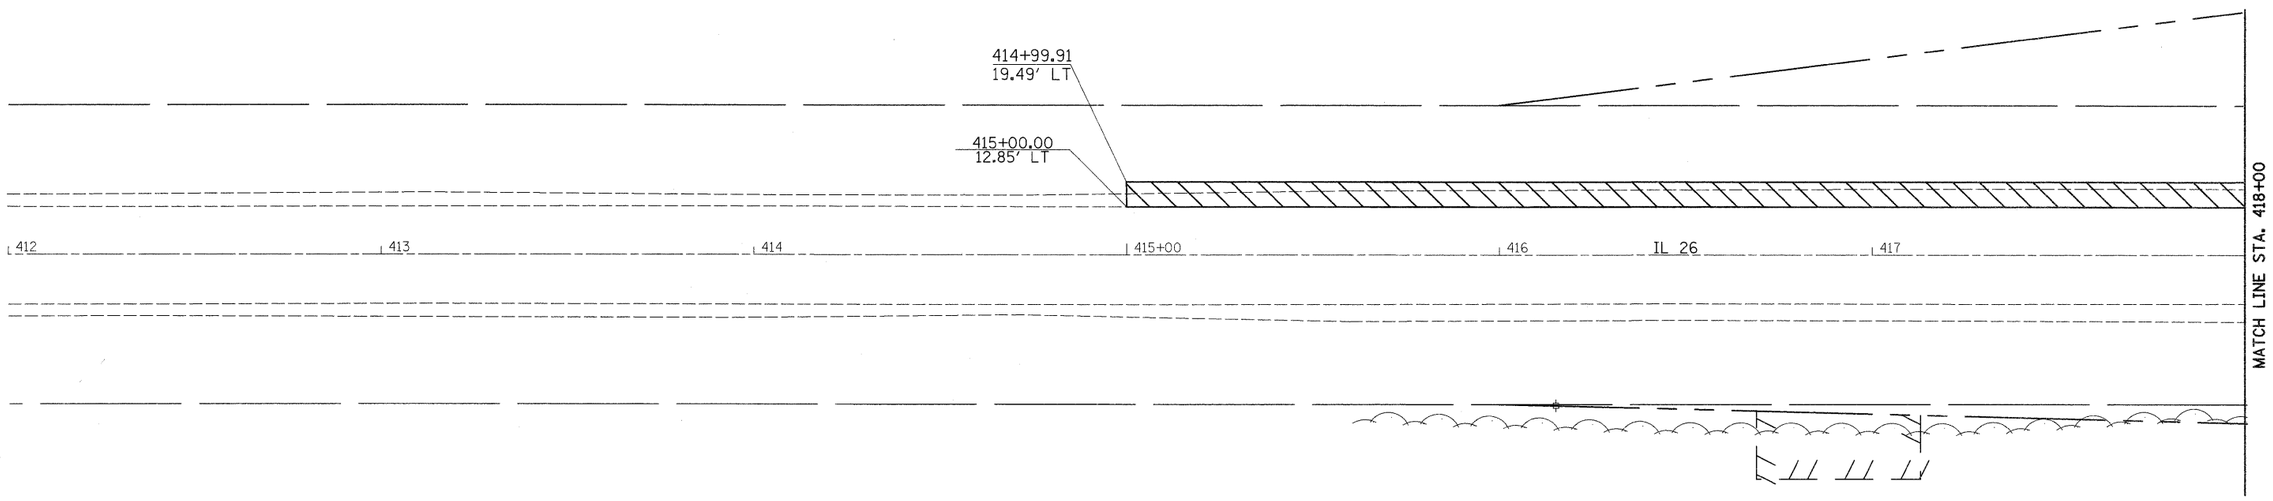

PRE–STAGE 1A NOTES

1. USE STANDARD 701326 FOR SHOULDER WORK.
2. PLACE SHOULDERS FROM STA. 417+96.87 LT TO STA. 420+33.55 LT.

* 102BR-5, 102BR-6 & 102BR-7

FILE NAME = c:\pw_work\pwidot\grantpm\dms41810\D210807-sht-staging.dgn	USER NAME = grantpm	DESIGNED -	REVISED -	STATE OF ILLINOIS DEPARTMENT OF TRANSPORTATION	IL 26 STAGING DETAILS S.N. 052–2080 PRE–STAGE 1	F.A.P. RTE. 316	SECTION *	COUNTY LEE	TOTAL SHEETS 216	SHEET NO. 51
		DRAWN -	REVISED -					CONTRACT NO. 64D57		
	PLOT SCALE = 20.0000 ' / in.	CHECKED -	REVISED -							
	PLOT DATE = Tue Aug 23 06:22:28 2011	DATE -	REVISED -		SCALE: SHEET NO. OF SHEETS STA. TO STA.	ILLINOIS FED. AID PROJECT				