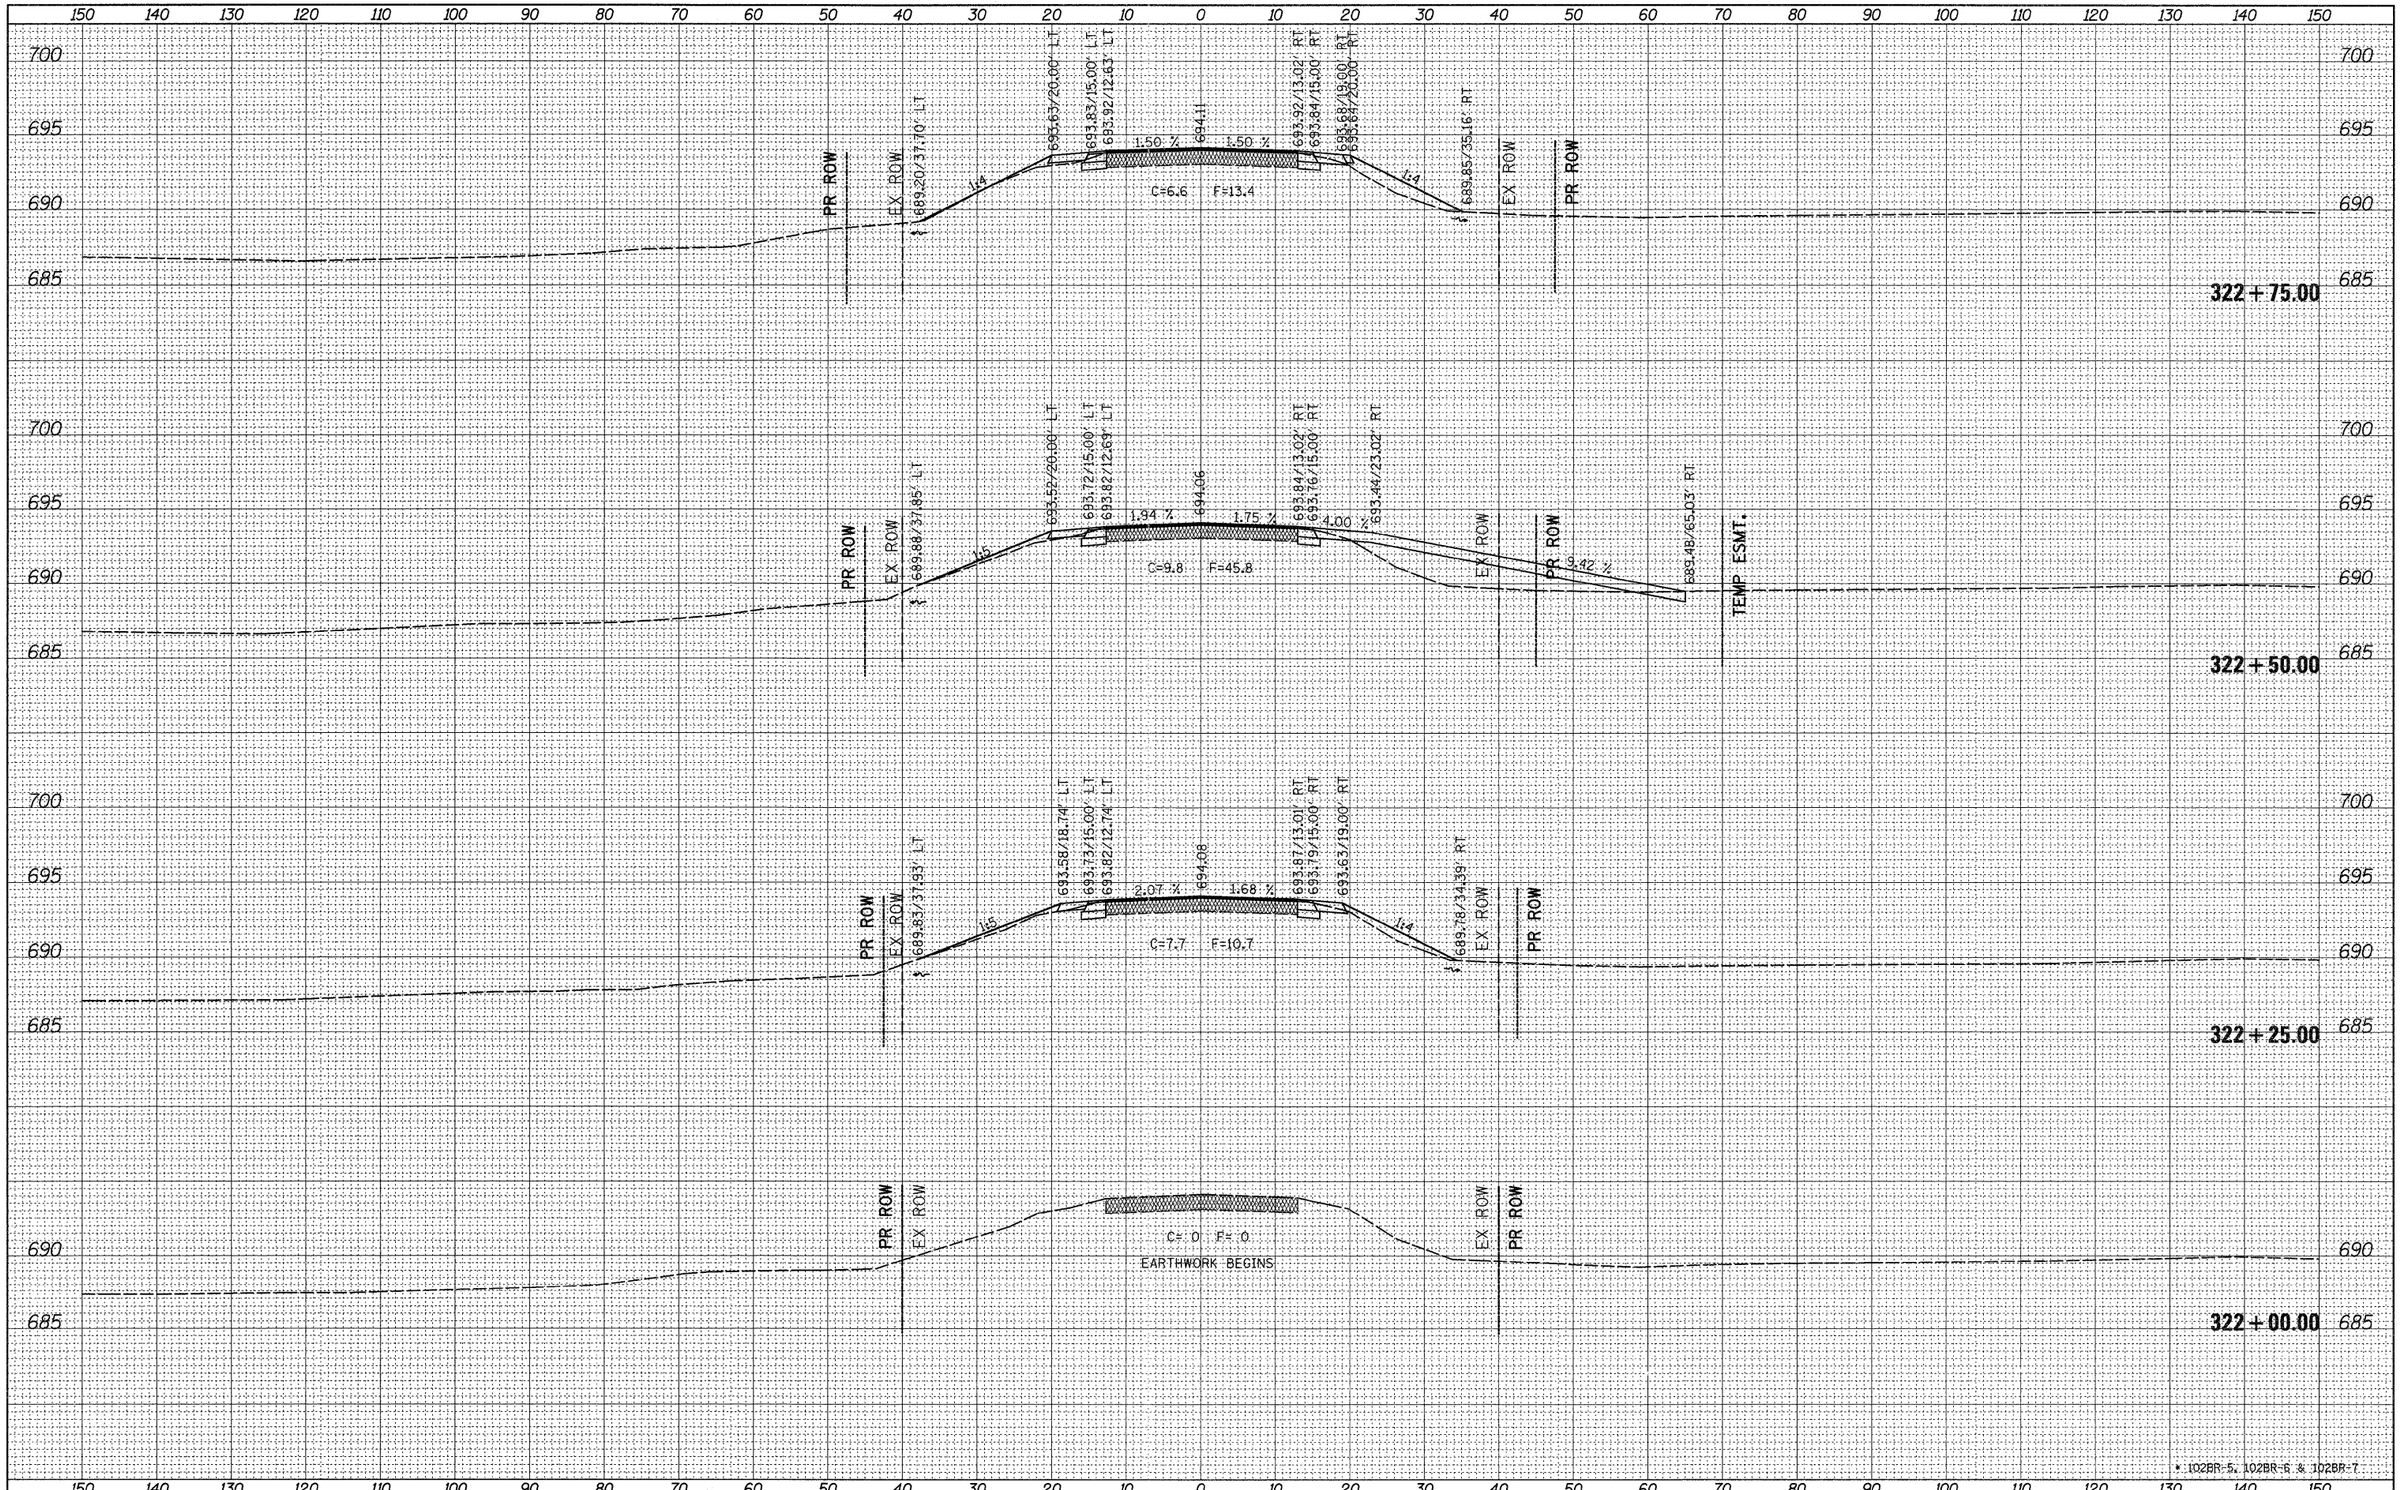


• I02BR-5, I02BR-6 & I02BR-7

| FILE NAME = | USER NAME = grantpm | DESIGNED - | REVISED - |
|---|---|---|---|
| c:\pw_work\pwidot\grantpm\dms41812\D210807-xsc_ml.dgn | | DRAWN - | REVISED - |
| | PLOT SCALE = 10.0000 ' / in. | CHECKED - | REVISED - |
| | PLOT DATE = Tue Aug 23 06:15:43 2011 | DATE - | REVISED - |

**STATE OF ILLINOIS**
**DEPARTMENT OF TRANSPORTATION**

**IL ROUTE 26**
**CROSS-SECTIONS**

SCALE: | SHEET NO. OF SHEETS | STA. 322+00.00 TO STA. 322+75.00

| F.A.P. RTE. | SECTION | COUNTY | TOTAL SHEETS | SHEET NO. |
|---|---|---|---|---|
| 316 | * | LEE | 216 | 190 |
| | | CONTRACT NO. 64D57 | | |
| | ILLINOIS FED. AID PROJECT | | | |

FINAL SURVEY — NOTE BOOK — NO. — BY — DATE
SURVEYED — PLOTTED — TEMPLATE — AREAS — AREAS CHECKED

ORIGINAL SURVEY — NOTE BOOK — NO. — BY — DATE
SURVEYED — PLOTTED — TEMPLATE — AREAS — AREAS CHECKED