CONTRACT NO. 66671

F.A.P. RTE.	SECTION	COUNTY	TOTAL SHEETS	SHEET NO.
326	(5CS,13C,108,109)R	KENDALL	931	224
STA.	TO STA.			
FED. ROAD DIST. NO.	ILLINOIS	FED. AID PROJECT		

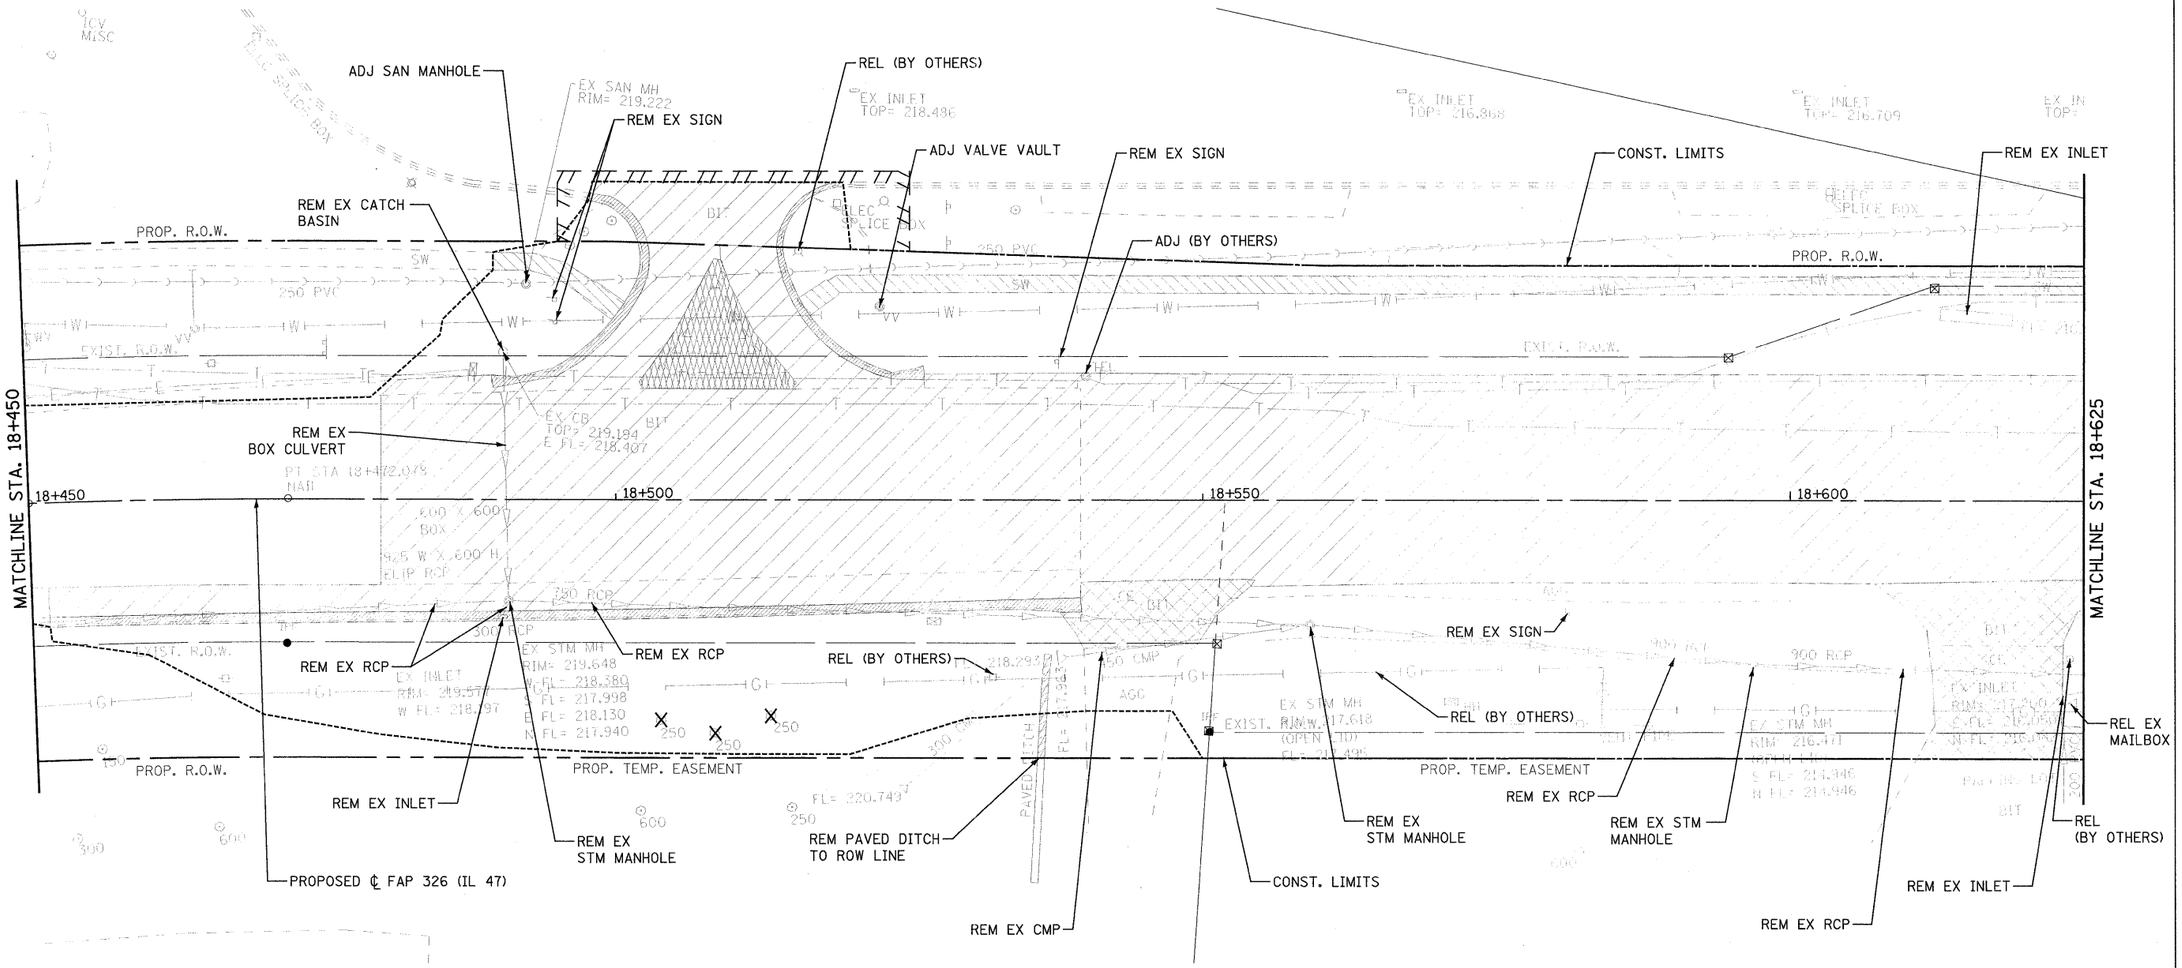

X	TREE REMOVAL
REM	REMOVE
ADJ	ADJUST
REL	RELOCATE
	PAVEMENT REMOVAL
	DRIVEWAY PAVEMENT REMOVAL
	MEDIAN REMOVAL
	HMA SURFACE REMOVAL
	COMBINATION CURB AND GUTTER REMOVAL
	SIDEWALK REMOVAL
	PAVED DITCH REMOVAL
	ISLAND REMOVAL

SCALE IN METERS
0 5 10 15

NOTE: SEE SIGNAL PLANS FOR SIGNAL EQUIPMENT REMOVALS.

FILE: 224rem47_04.dgn
PLOTTED: 8/11/2011

HMG JOB NO. 5122

REMOVAL ITEMS - IL 47