CONTRACT NO. 66671

| F.A.P. RTE. | SECTION | COUNTY | TOTAL SHEETS | SHEET NO. |
|---|---|---|---|---|
| 326 | (5CS,13C,108,109)R | KENDALL | 931 | 262 |
| STA. | | TO STA. | | |
| FED. ROAD DIST. NO. | | ILLINOIS | FED. AID PROJECT | |

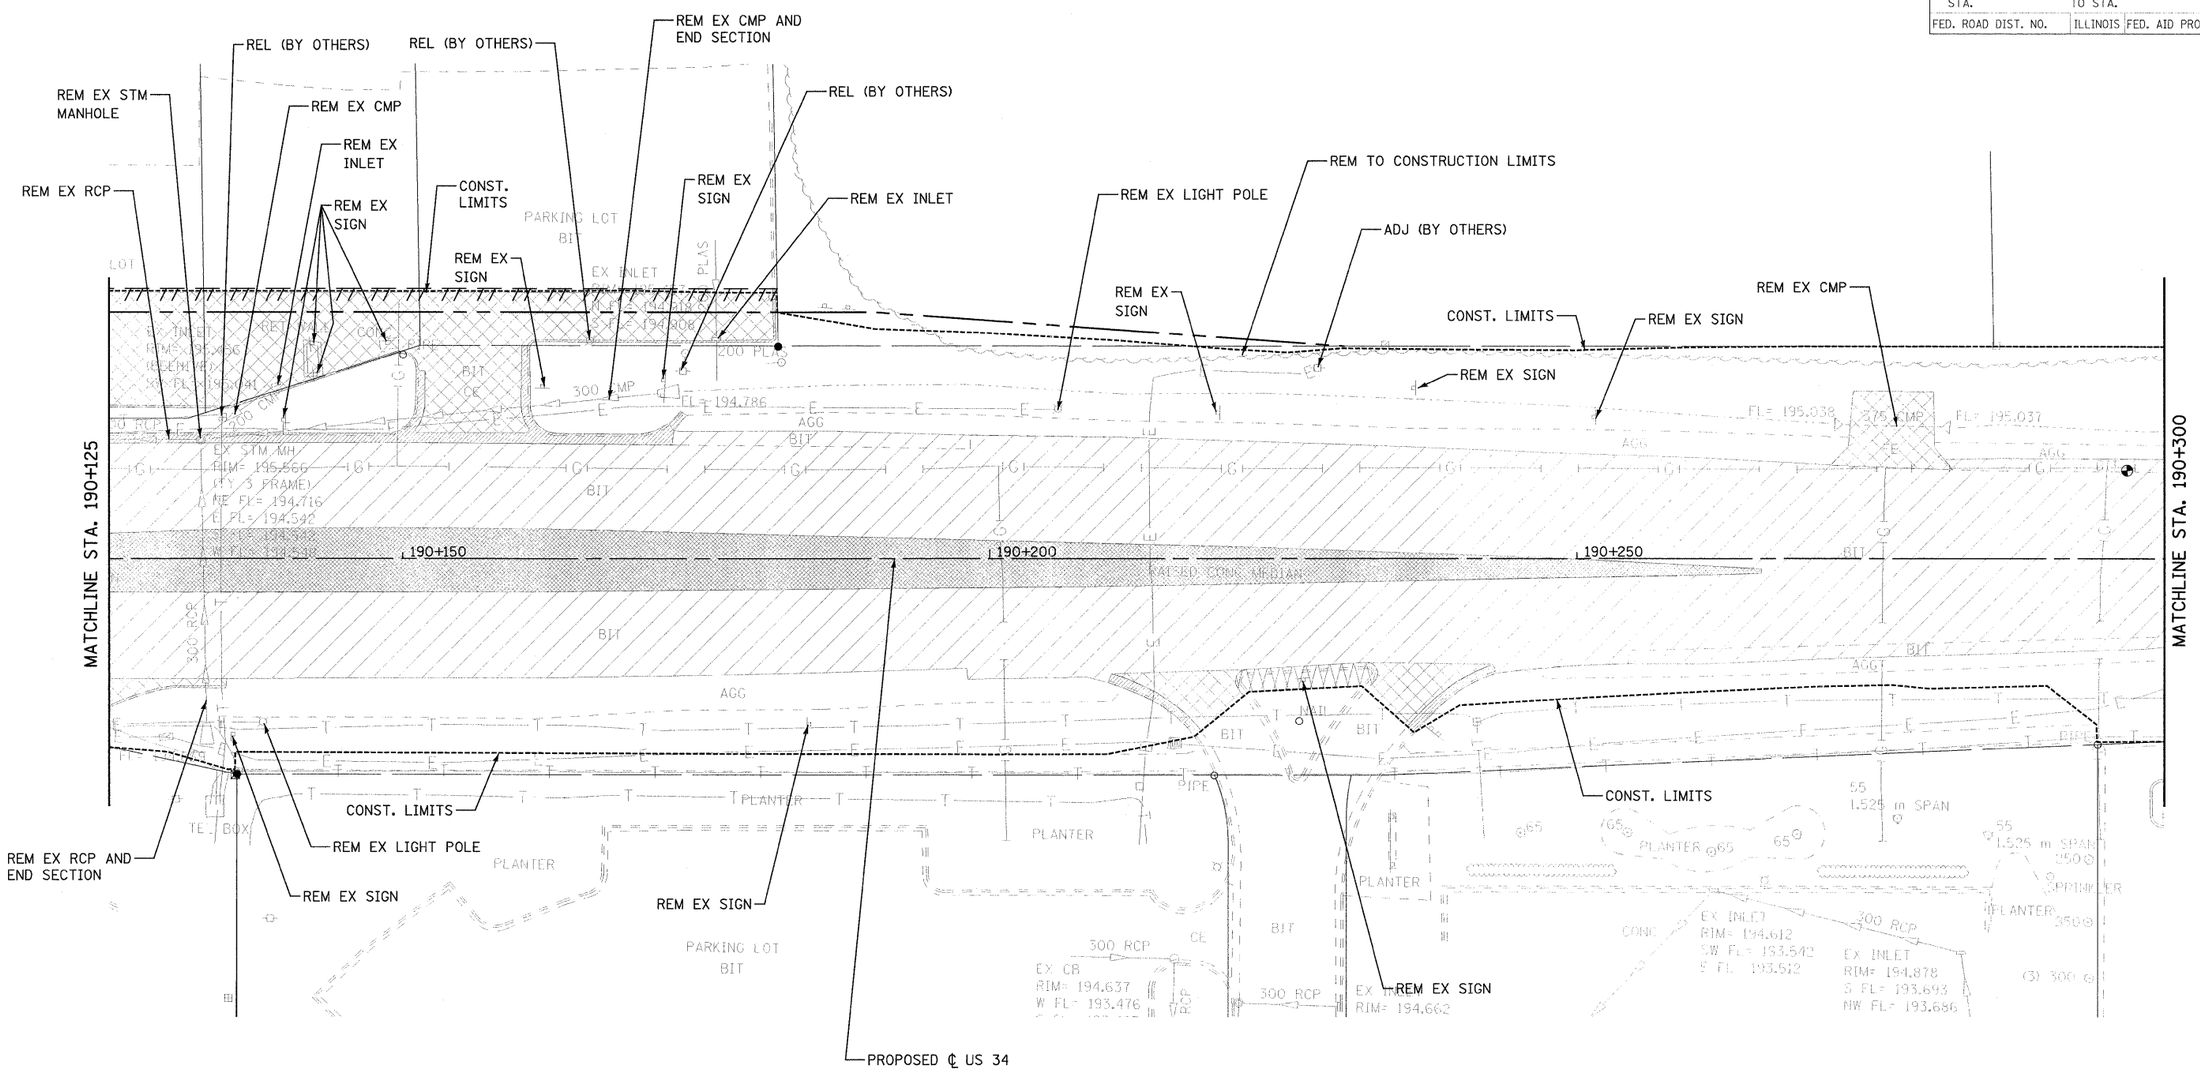


| | |
|---|---|
| X | TREE REMOVAL |
| REM | REMOVE |
| ADJ | ADJUST |
| REL | RELOCATE |

| | |
|---|---|
| PAVEMENT REMOVAL | COMBINATION CURB AND GUTTER REMOVAL |
| DRIVEWAY PAVEMENT REMOVAL | SIDEWALK REMOVAL |
| MEDIAN REMOVAL | PAVED DITCH REMOVAL |
| HMA SURFACE REMOVAL | ISLAND REMOVAL |

NOTE: SEE SIGNAL PLANS FOR SIGNAL EQUIPMENT REMOVALS.

FILE: 262-emUS34_7.dgn
PLOTTED: 8/11/2011

HMG JOB NO. 5122