CONTRACT NO. 66671

F.A.P. RTE.	SECTION	COUNTY	TOTAL SHEETS	SHEET NO.
326	(5CS,13C,108,109)R	KENDALL	931	264
STA.		TO STA.		
FED. ROAD DIST. NO.		ILLINOIS	FED. AID PROJECT	

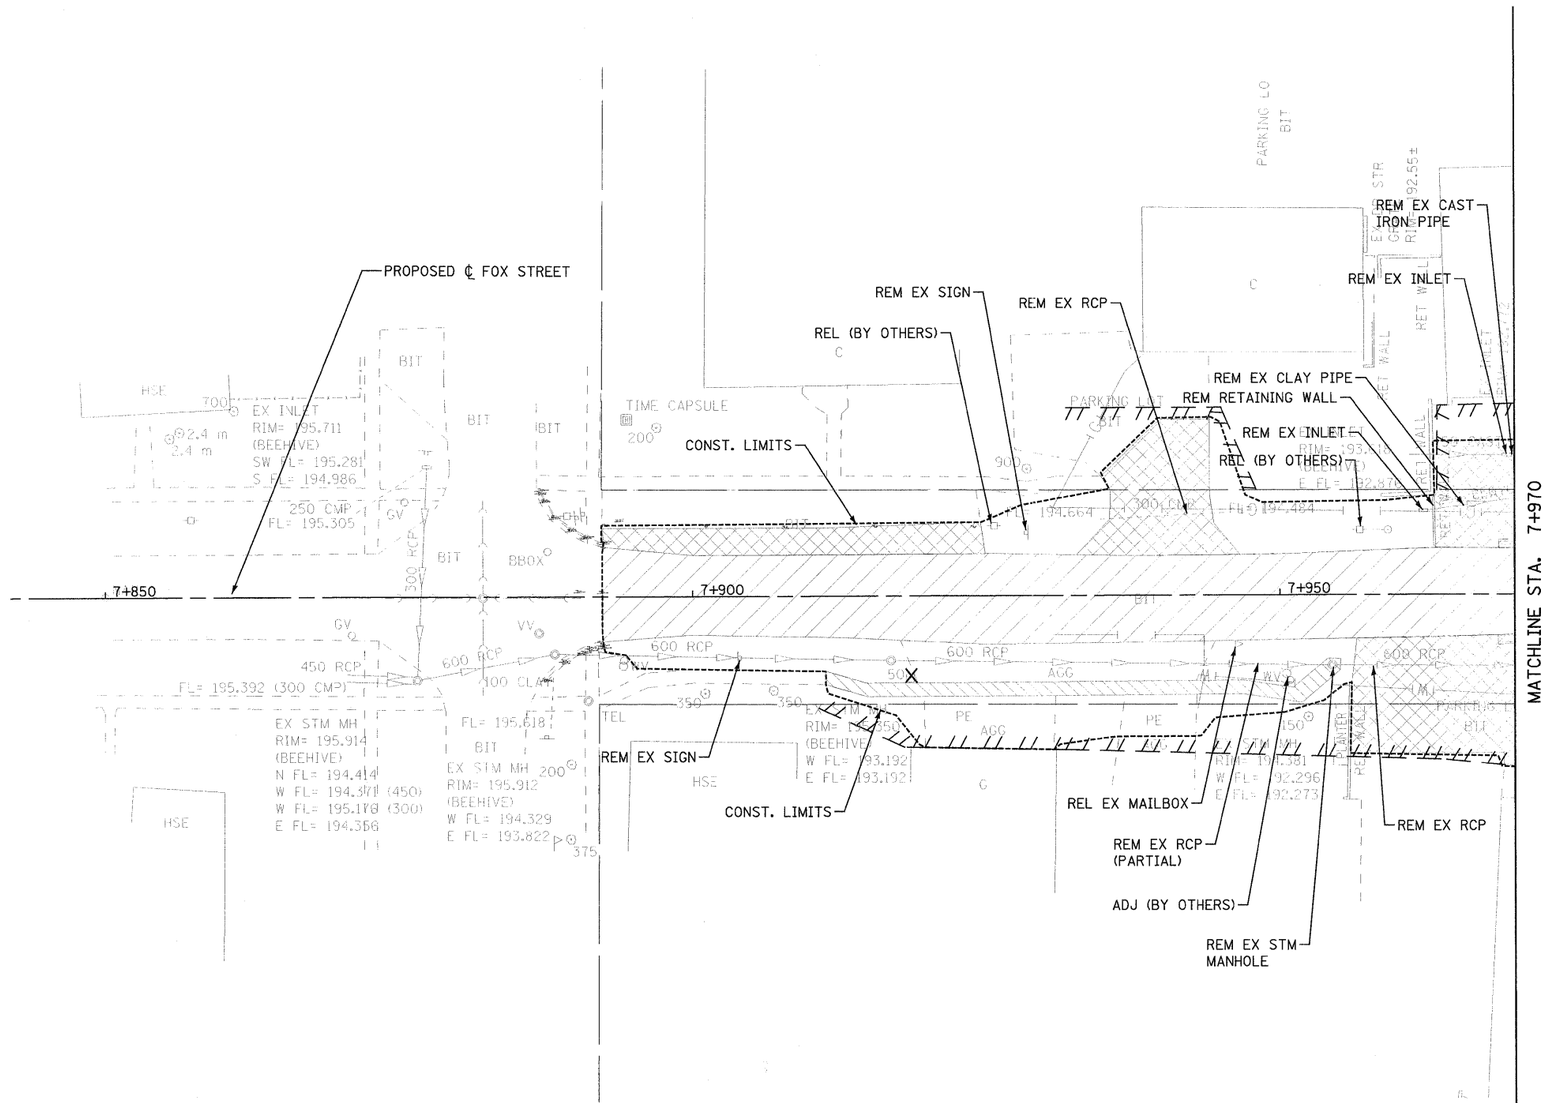

X	TREE REMOVAL
REM	REMOVE
ADJ	ADJUST
REL	RELOCATE

PAVEMENT REMOVAL

DRIVEWAY PAVEMENT REMOVAL

MEDIAN REMOVAL

HMA SURFACE REMOVAL

COMBINATION CURB AND GUTTER REMOVAL

SIDEWALK REMOVAL

PAVED DITCH REMOVAL

ISLAND REMOVAL

N

SCALE IN METERS

0 5 10 15

FILE: 264-emFoxSt_1.dgn
PLOTTED: 8/11/2011

HMG JOB NO. 5122

REMOVAL ITEMS - FOX STREET