CONTRACT NO. 66671

F.A.P. RTE.	SECTION	COUNTY	TOTAL SHEETS	SHEET NO.
326	(5CS,13C,108,109)R	KENDALL	931	693
STA. 18+070.000		TO STA. 18+480.000		
FED. ROAD DIST. NO.		ILLINOIS FED. AID PROJECT		

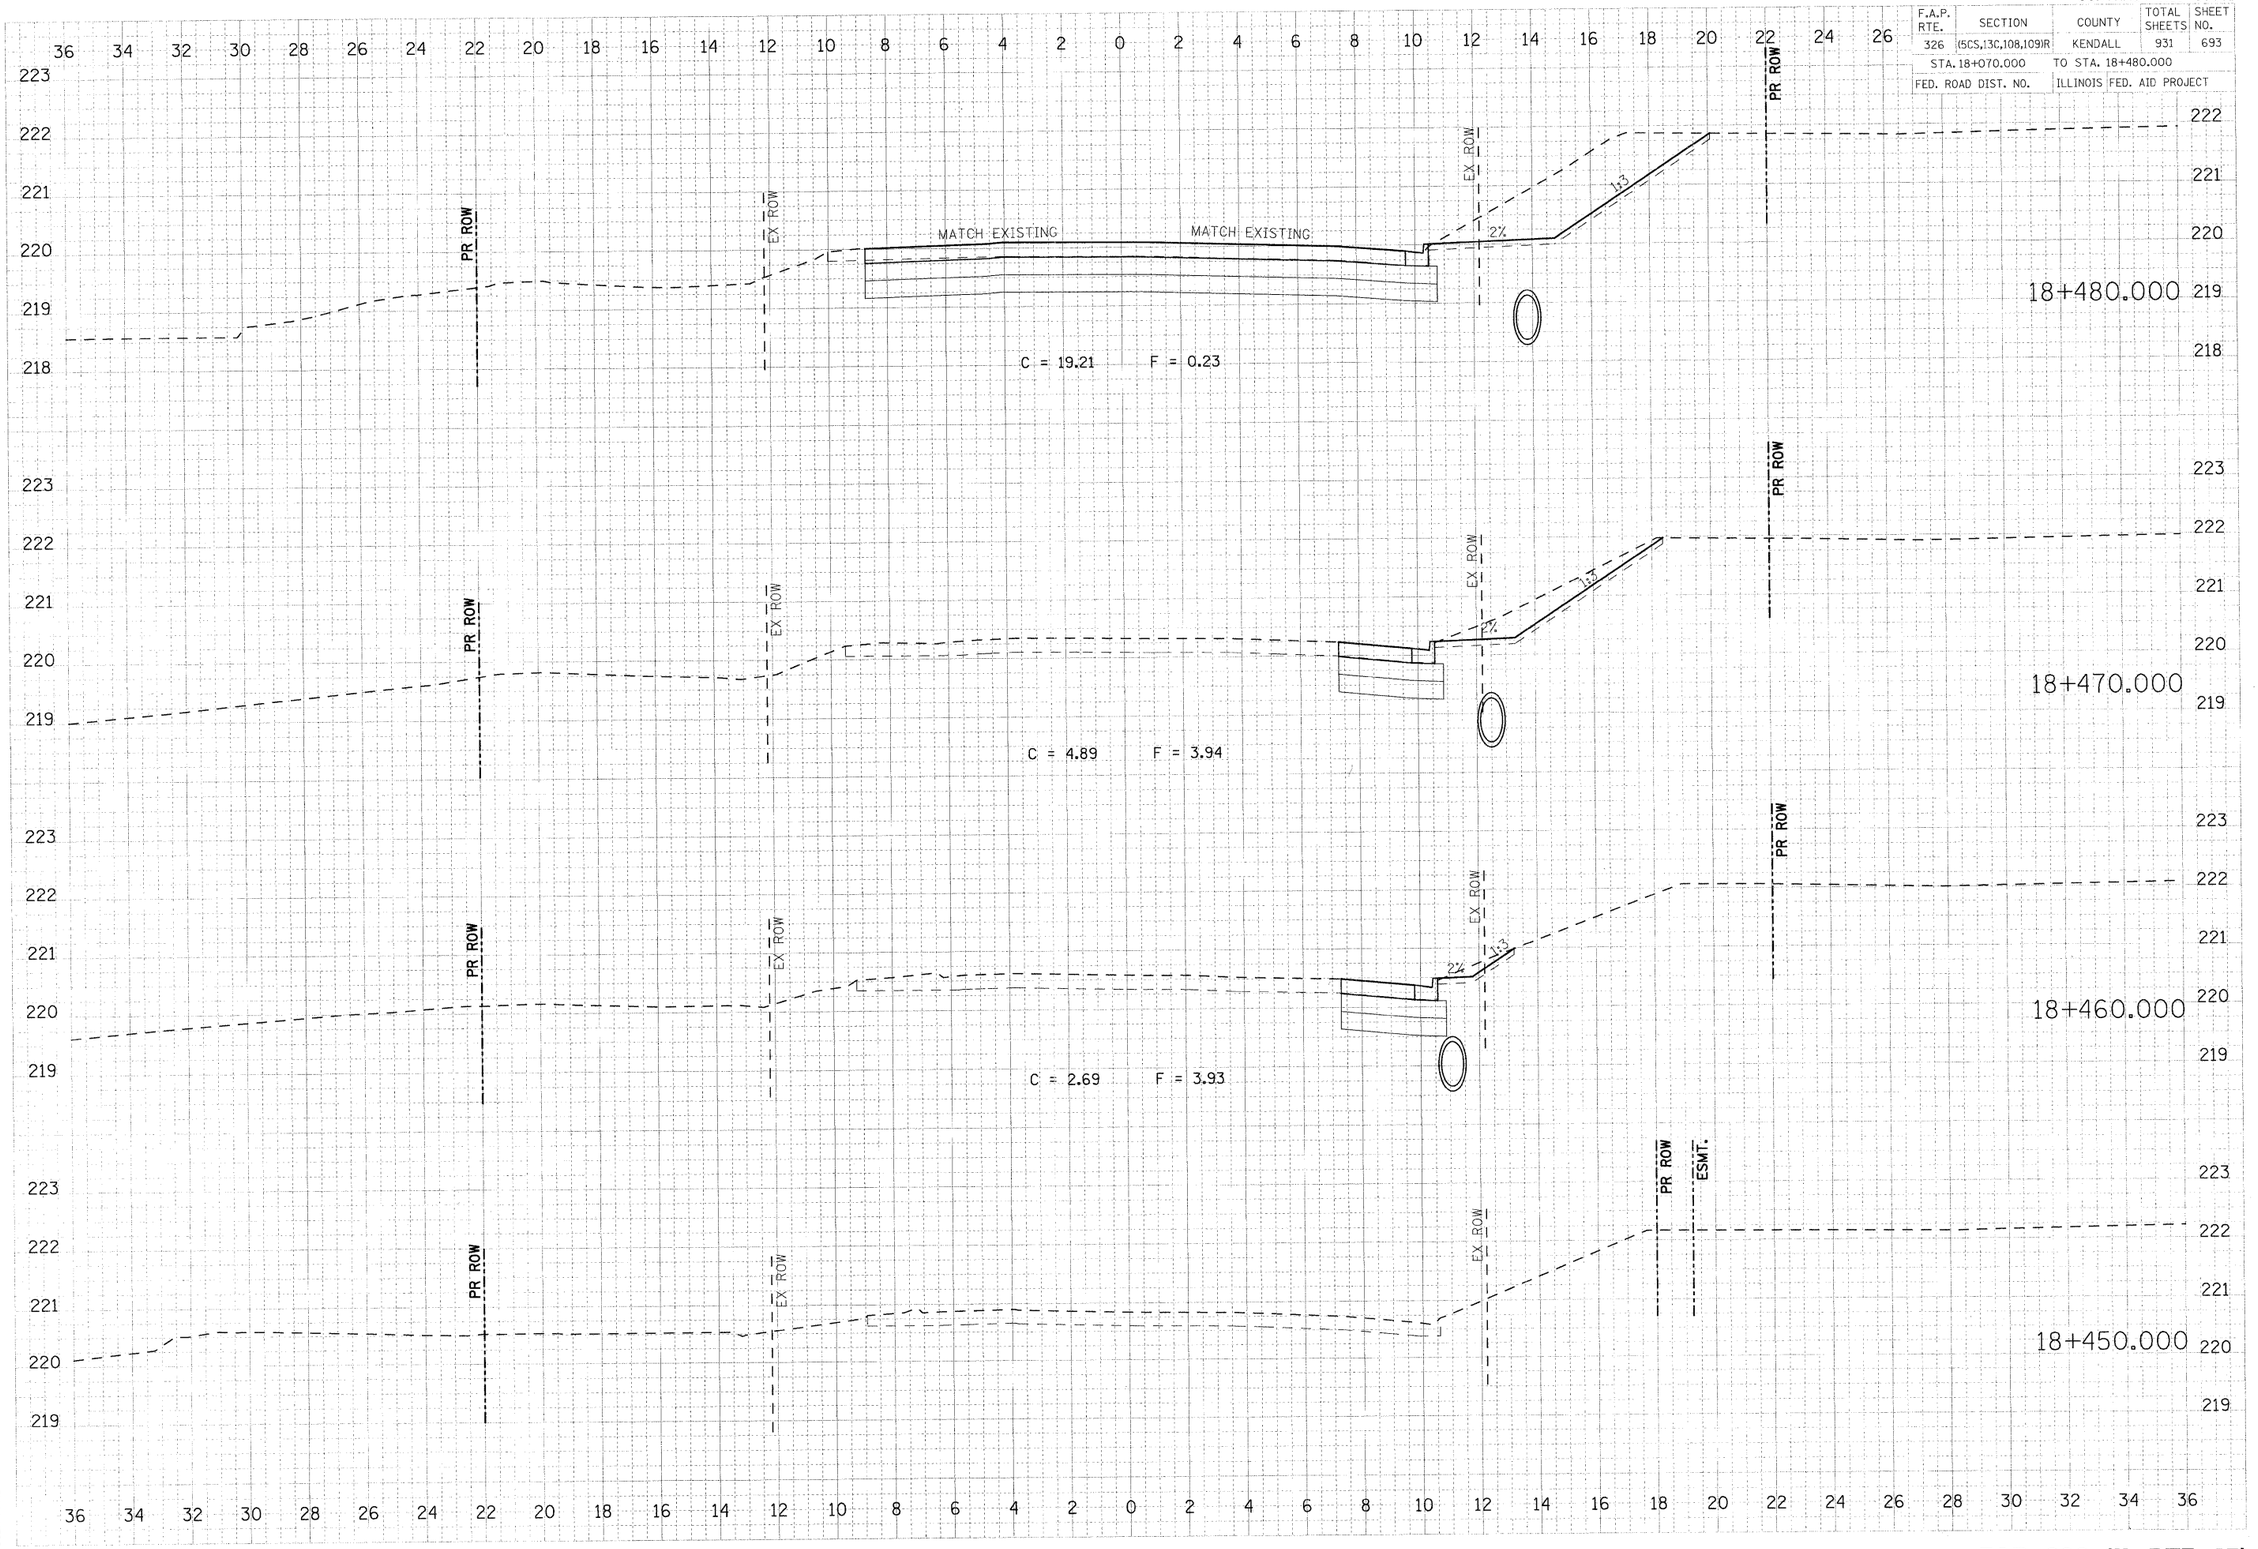

PLOT DATE = 07/26/2011
FILE NAME = 693-782XS_sht_47a.dgn
PLOT SCALE = 0.1000 in. / MM.
USER NAME = _USERNOSCRL

FAP 326 (IL RTE 47)