CONTRACT NO. 66671

F.A.P. RTE.	SECTION	COUNTY	TOTAL SHEETS	SHEET NO.
326	(5CS,13C,108,109)R	KENDALL	931	698
STA. 18+610.000	TO STA. 18+630.000			
FED. ROAD DIST. NO.	ILLINOIS	FED. AID PROJECT		

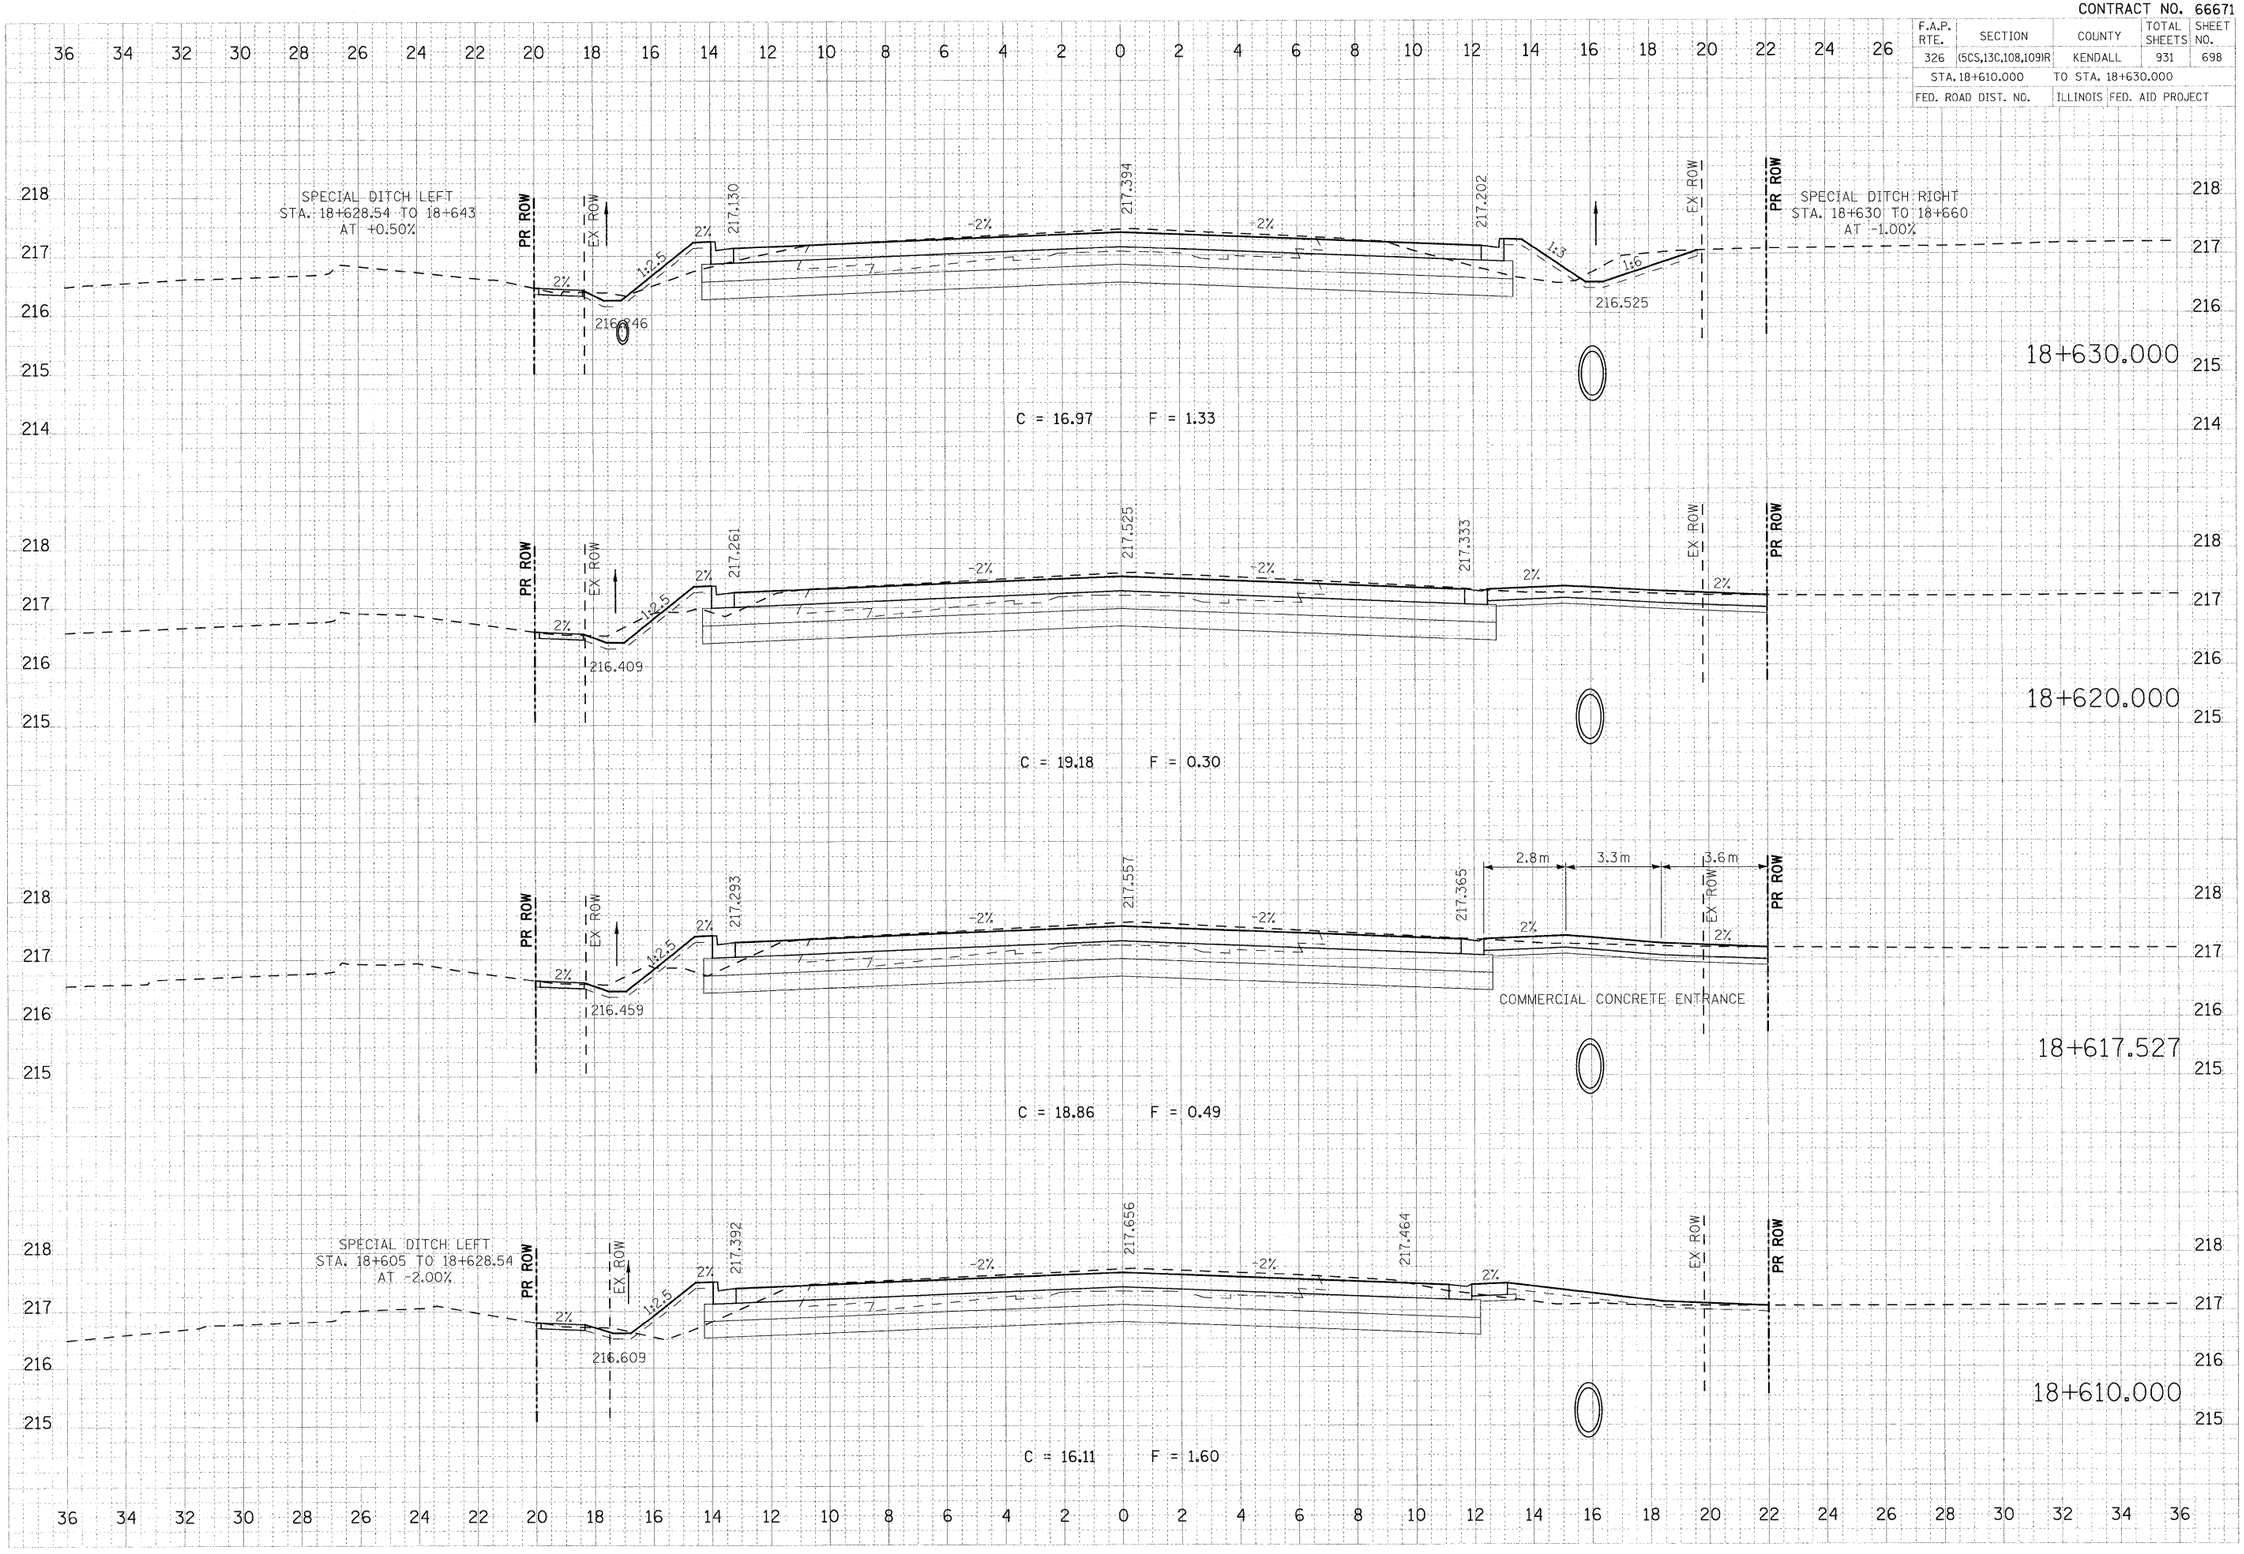

PLOT DATE = 07/26/2011
FILE NAME = 693-782XS_ahsf_47a.dgn
PLOT SCALE = 0.1020 m / MM.
USER NAME = _USERDESCR_

FAP 326 (IL RTE 47)