CONTRACT NO. 66671

F.A.P. RTE.	SECTION	COUNTY	TOTAL SHEETS	SHEET NO.
326	(5CS,13C,108,109)R	KENDALL	931	772
STA. 20+760.000		TO STA. 20+760.000		
FED. ROAD DIST. NO.		ILLINOIS	FED. AID PROJECT	

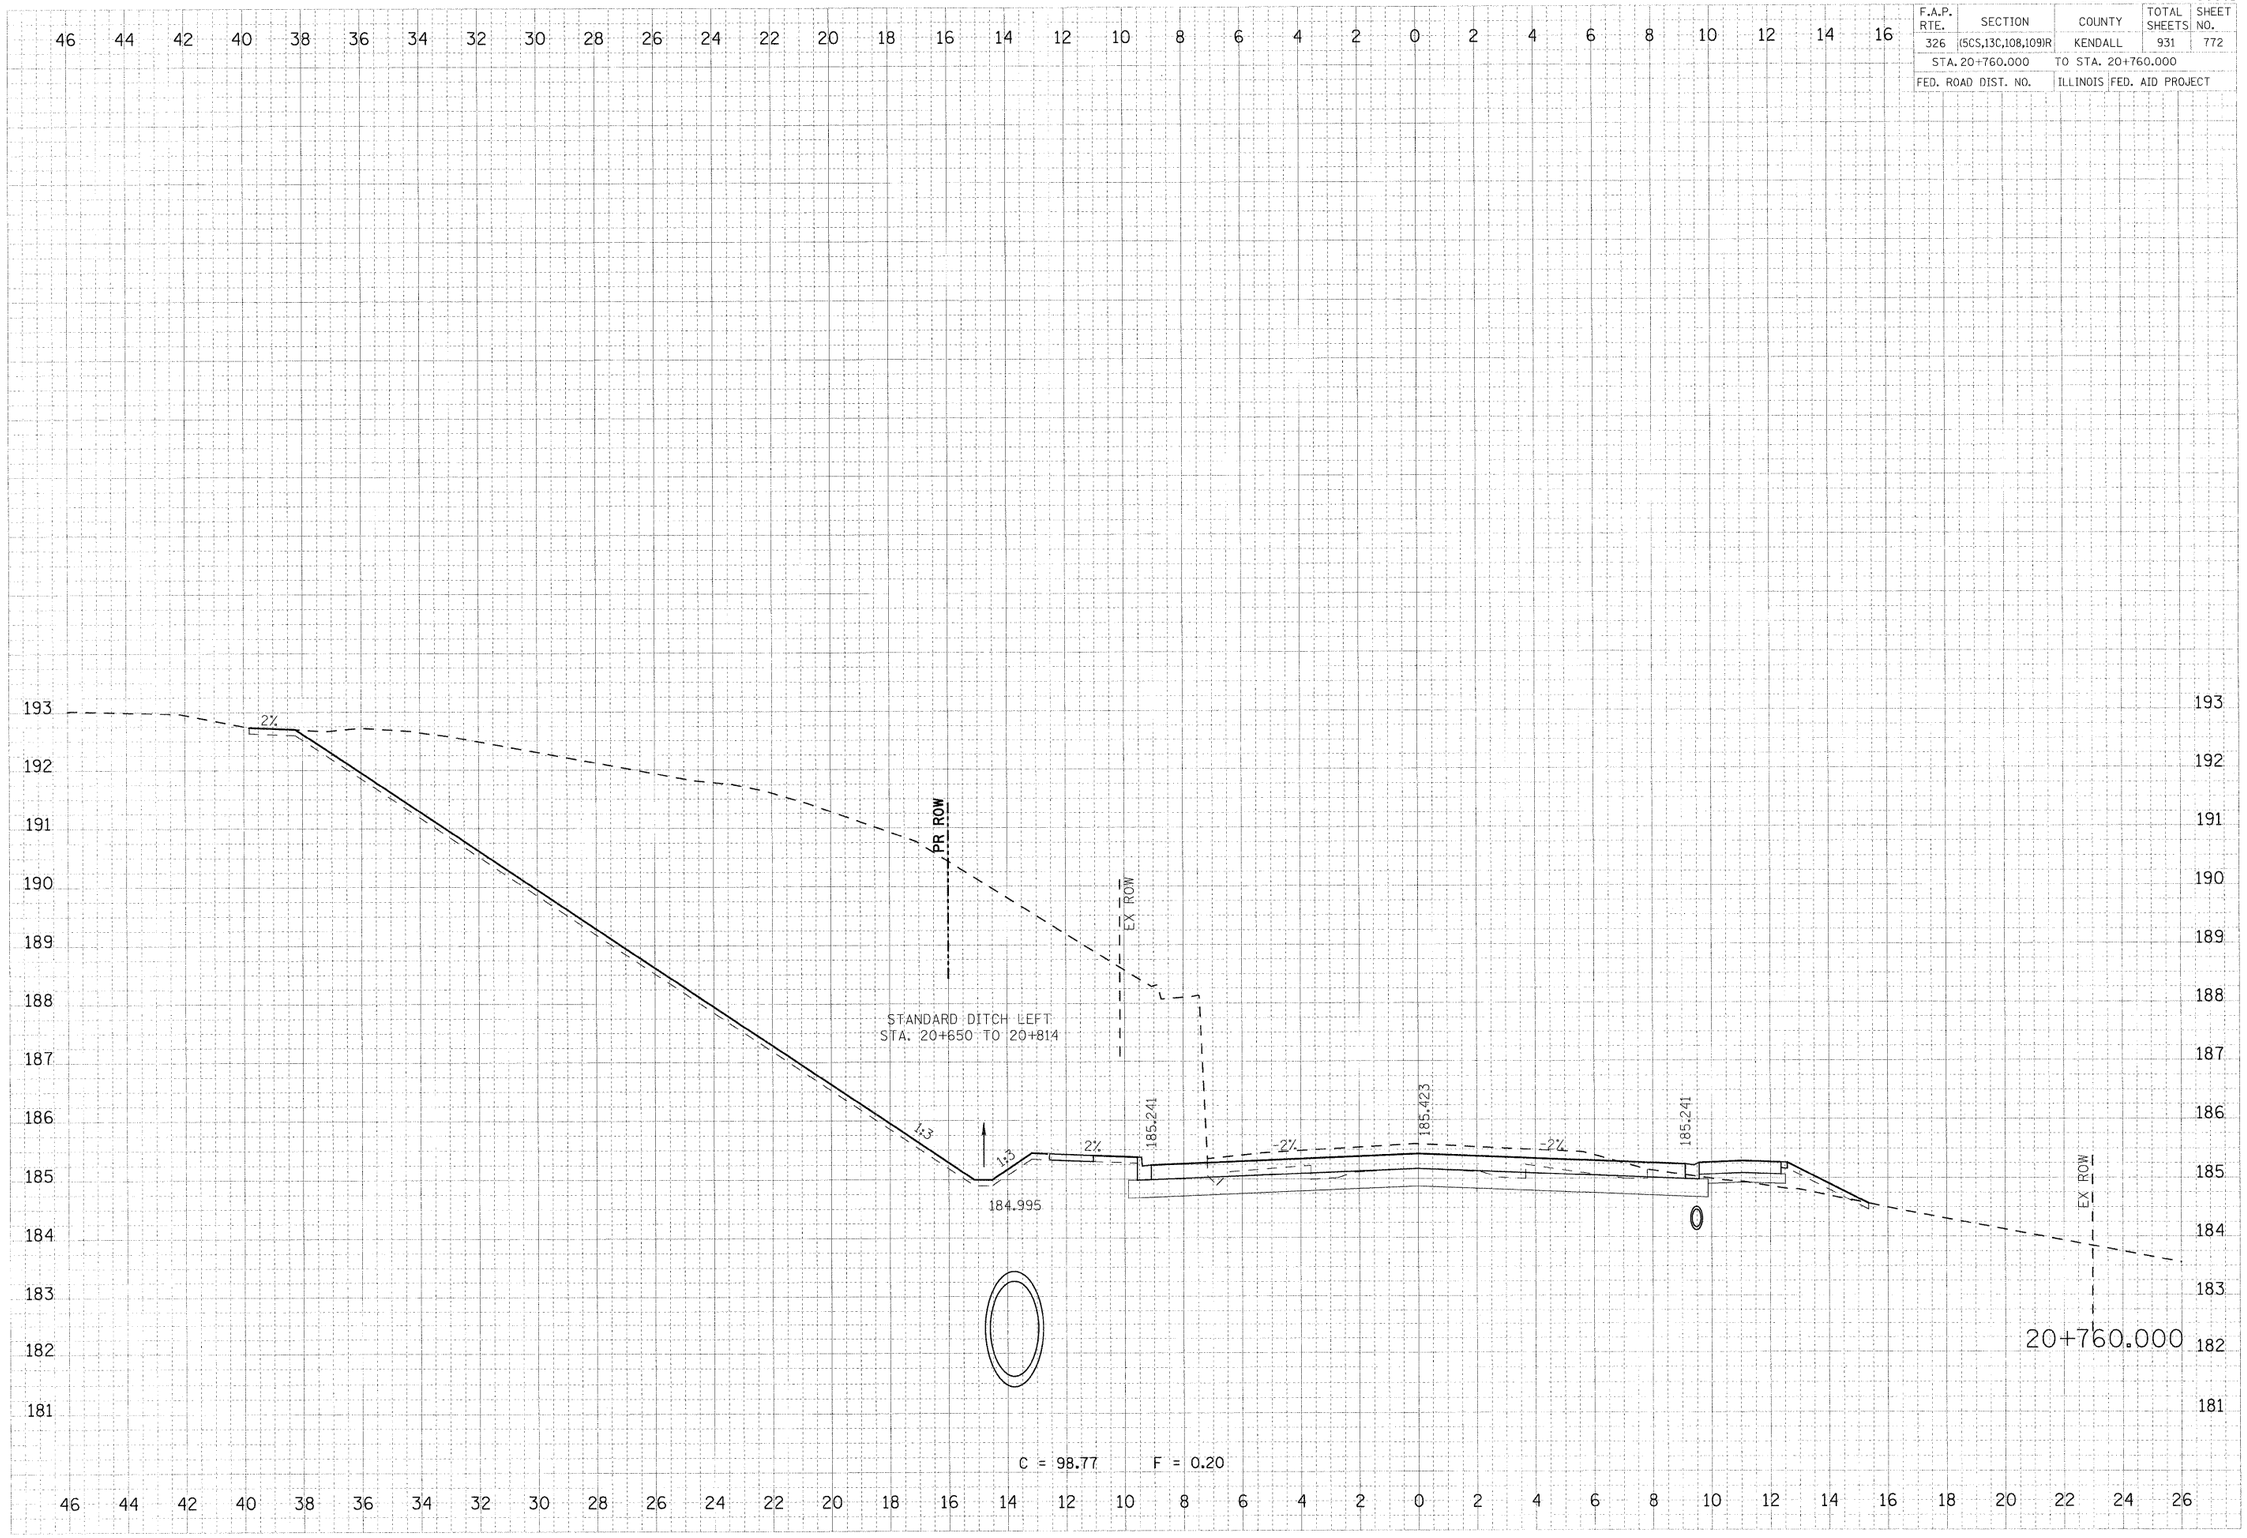

PLOT DATE = 07/26/2011
FILE NAME = 693-782XS_shtf_47a.dgn
PLOT SCALE = 0.1000 n / MM.
USER NAME = USERDESCR_

FAP 326 (IL RTE 47)