CONTRACT NO. 66671

F.A.P. RTE.	SECTION	COUNTY	TOTAL SHEETS	SHEET NO.
326	(5CS,13C,108,109)R	KENDALL	902	823
STA. 22+080.000		TO STA. 22+090.000		
FED. ROAD DIST. NO.		ILLINOIS	FED. AID PROJECT	

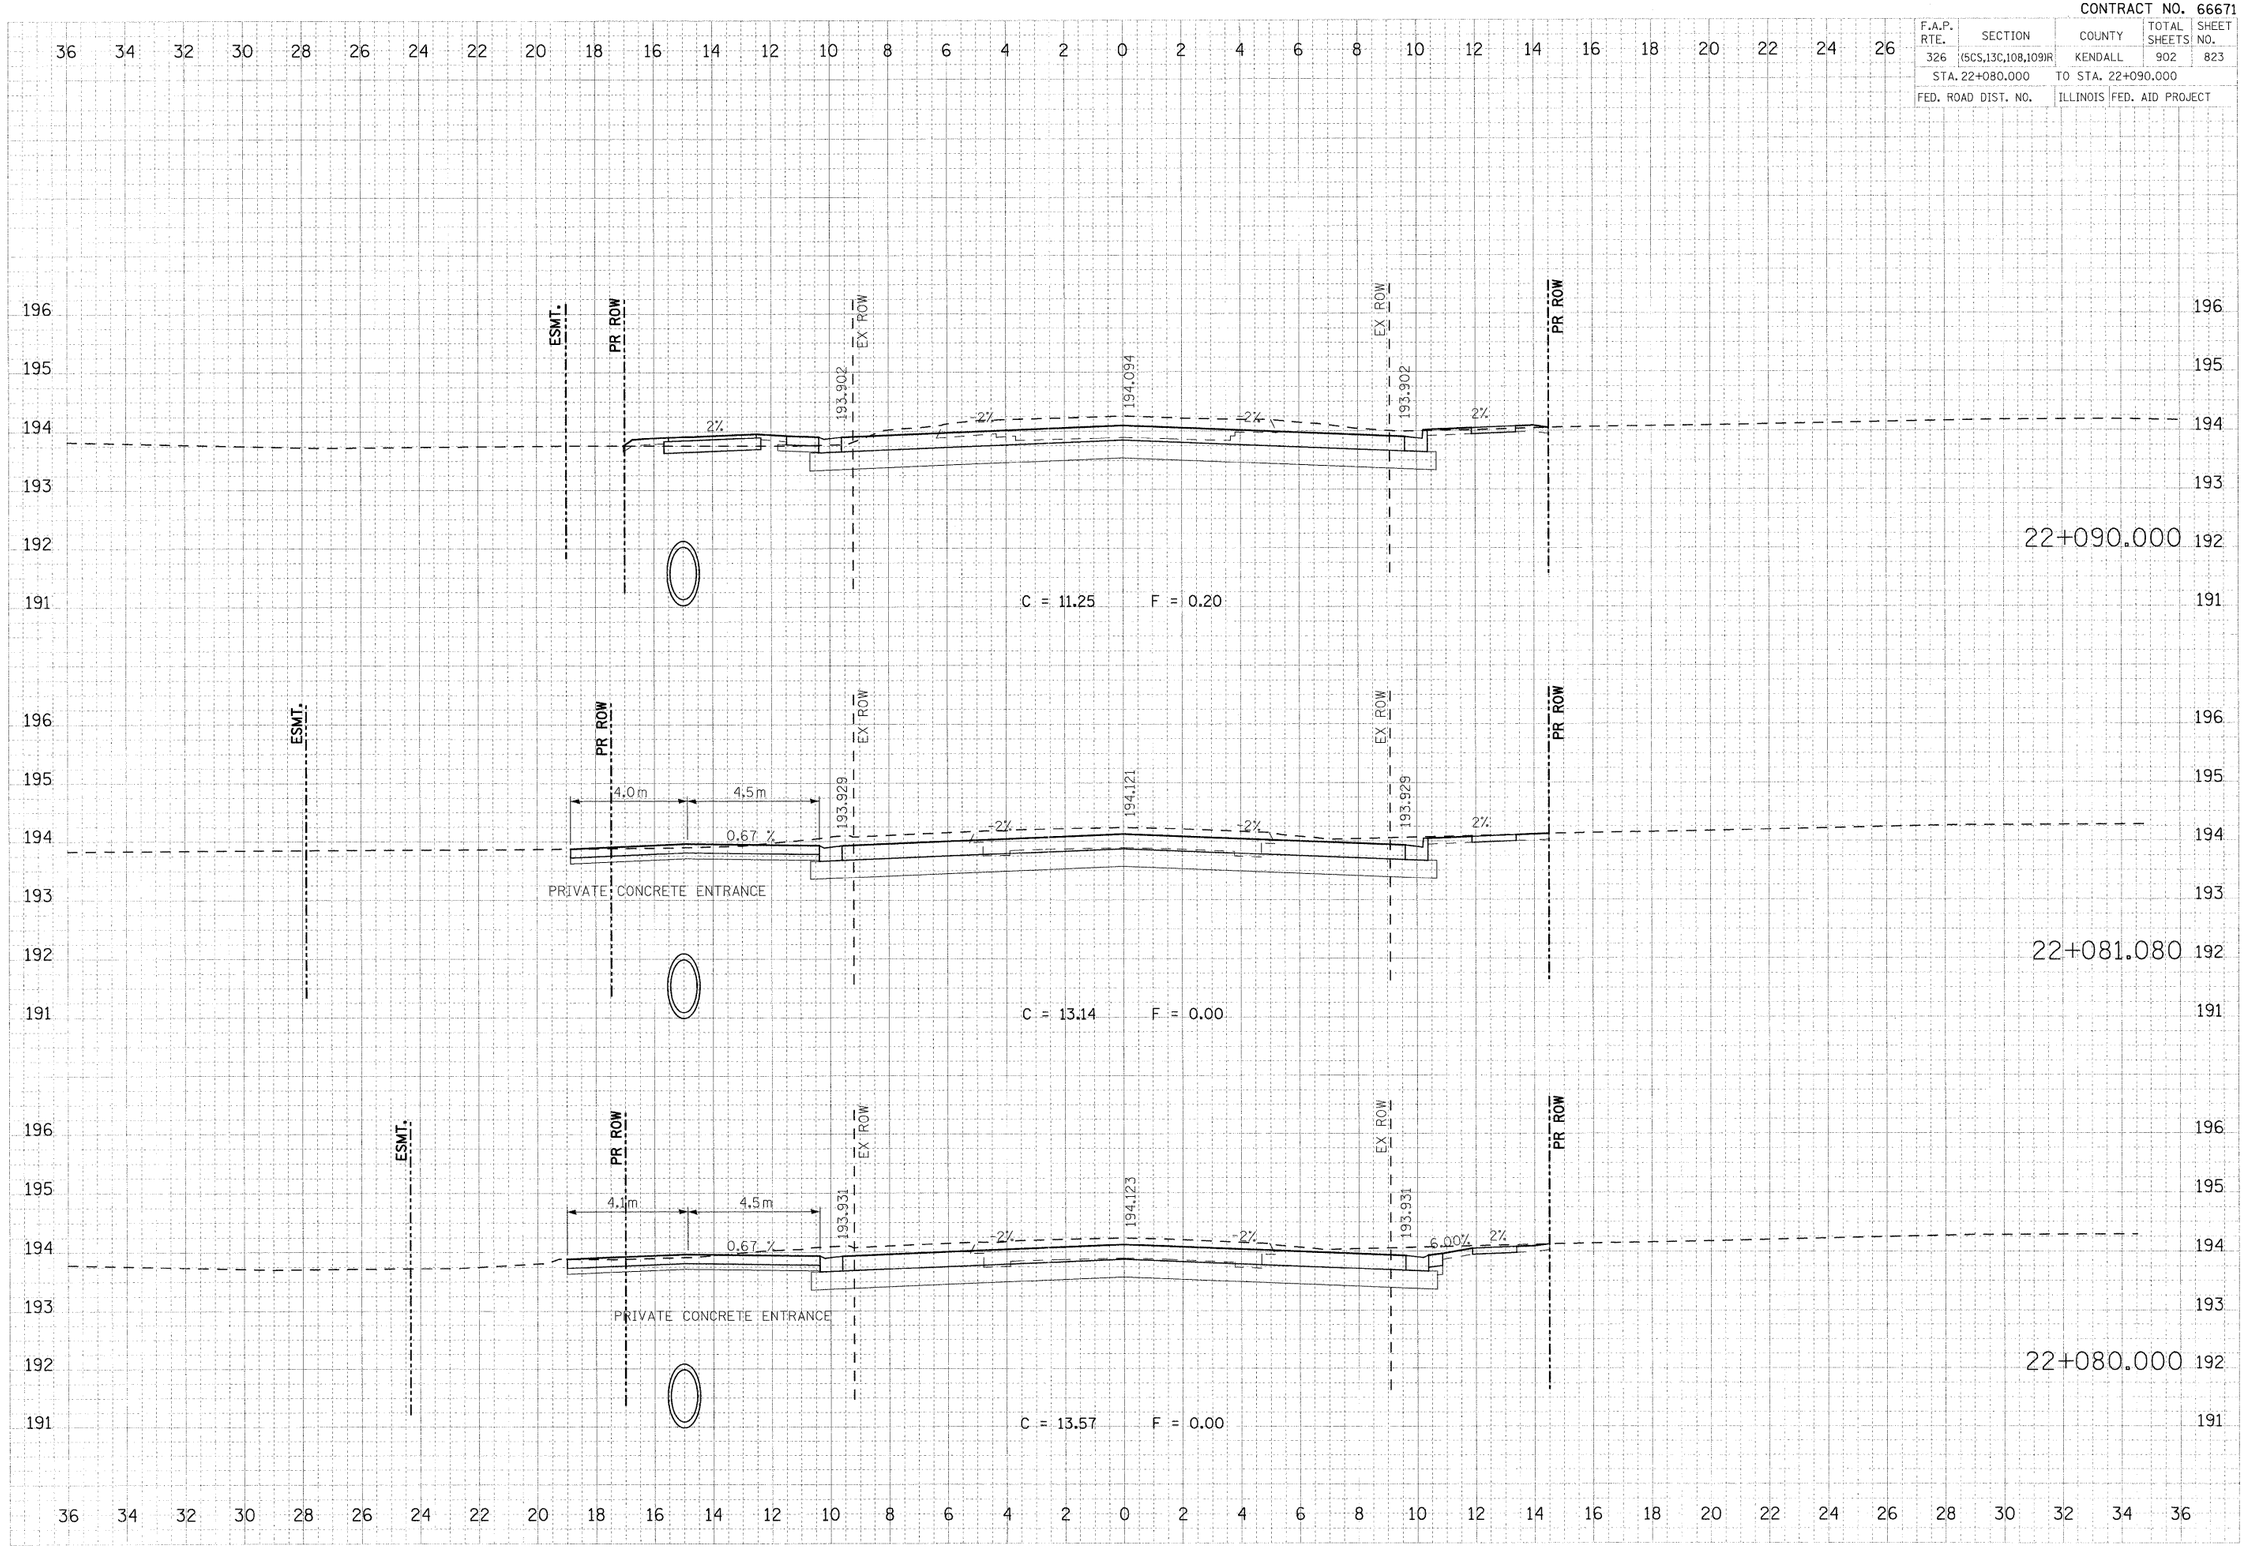

PLOT DATE = 07/26/2011
FILE NAME = 783-878XS.mxf_47n.dgn
PLOT SCALE = 0.1000 m / MM.
USER NAME = USERDESGN.

FAP 326 (IL RTE 47)