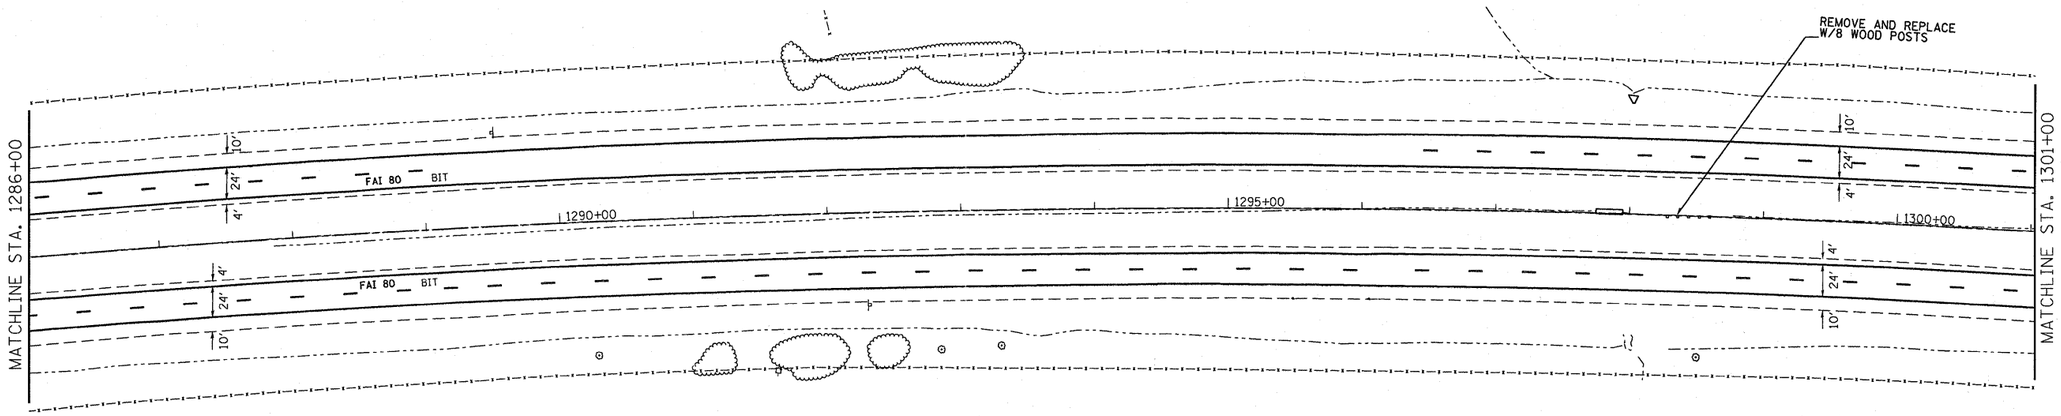

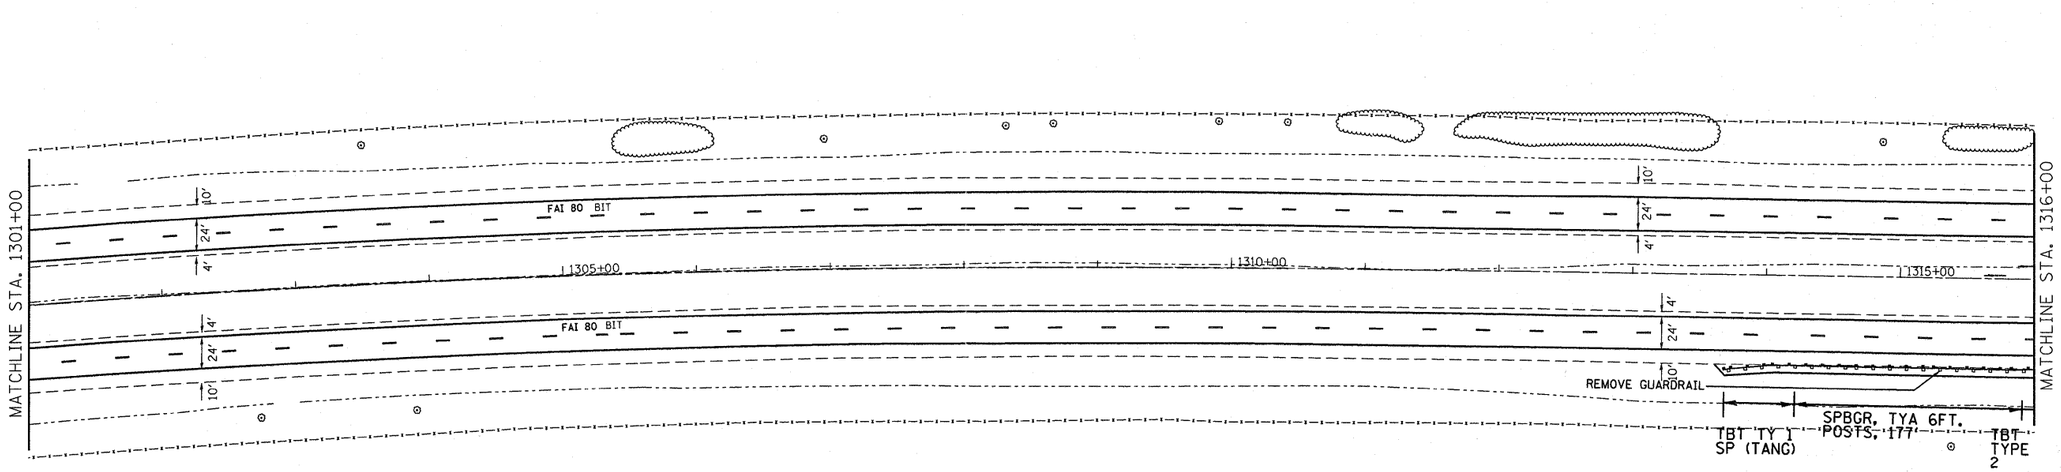

FILE NAME = c:\pw_work\pwidot\braboypc\d0212731\D366686-sht-cover.dgn	USER NAME = braboypc	DESIGNED -	REVISED -
		DRAWN -	REVISED -
	PLOT SCALE = 55.6942 ' / in.	CHECKED -	REVISED -
	PLOT DATE = 9/18/2011	DATE -	REVISED -

STATE OF ILLINOIS
DEPARTMENT OF TRANSPORTATION

PLAN SHEET

SCALE: _____ | SHEET NO. __ OF __ SHEETS | STA. _____ TO STA. _____

F.A.I. RTE.	SECTION	COUNTY	TOTAL SHEETS	SHEET NO.
80	(106-5)HBR-1,VBR,(06-6)RS-3&I	BUREAU	249	33
		CONTRACT NO. 66686		
	ILLINOIS FED. AID PROJECT			