SYMBOLS

- Verticle Panel
- Arrow board
- Sign
- Direction indicator barricade with steady burn monodirectional light
- TEMP CONCRETE BARRIER
- Drum with steady burn monodirectional light
- Type II barricade, drum, or vertical barricade with steady burn monodirectional light
- (1) Wet temporary pavement marking tape - TY III shall be placed throughout the taper and along-side the work area. The edge lines shall be white and the line near the barrier shall be yellow.

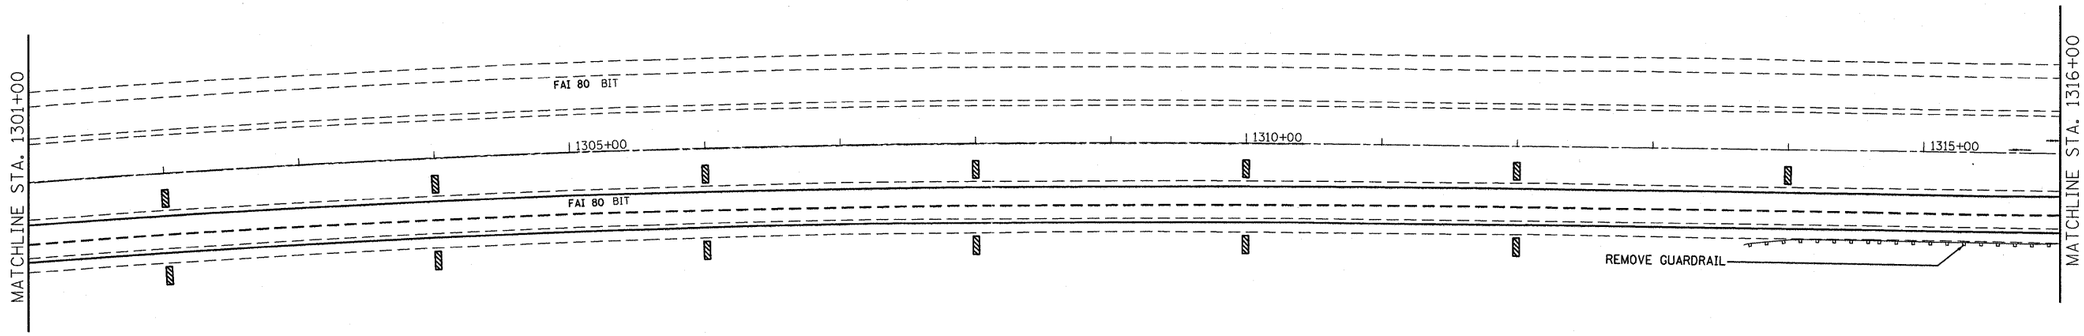

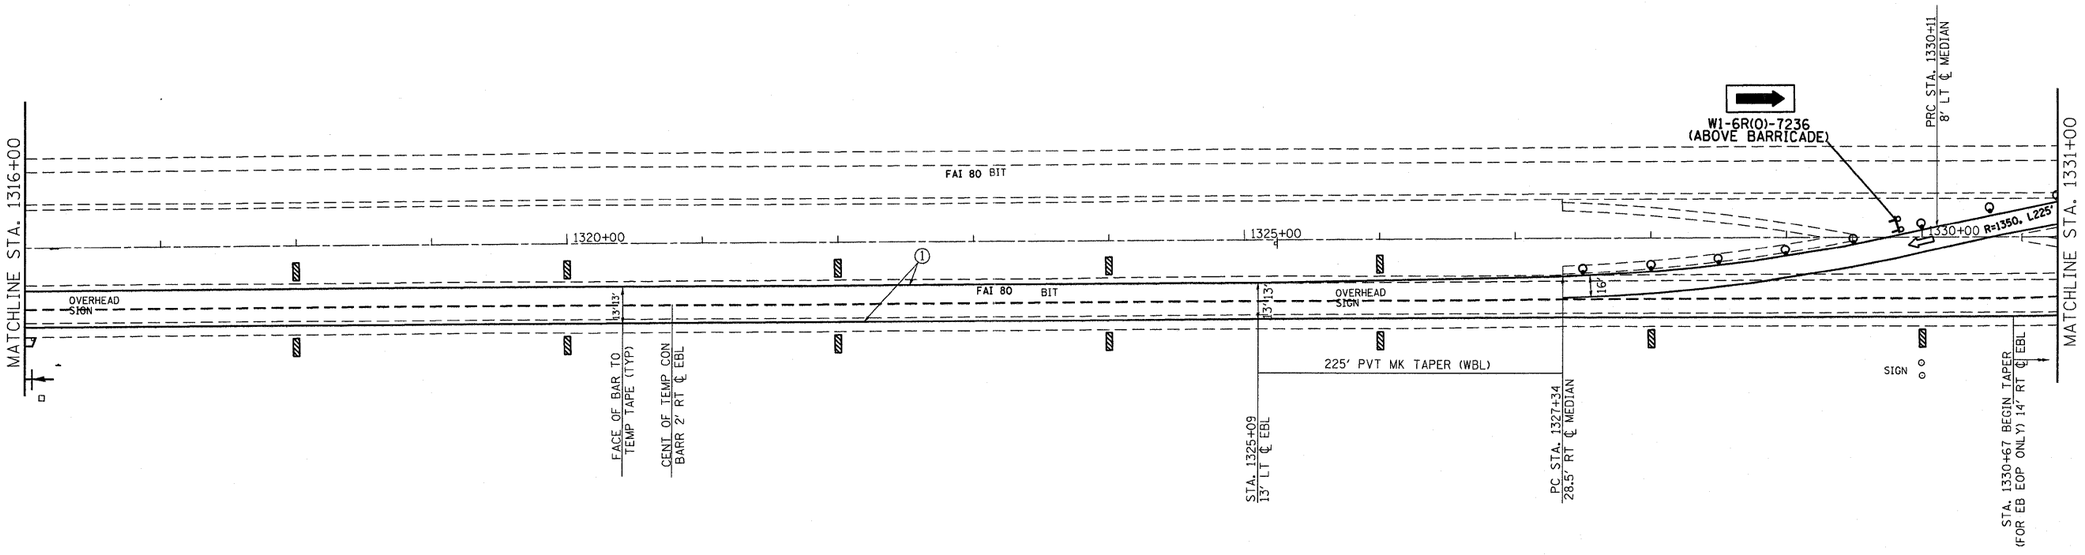

FILE NAME = c:\pw_work\pwidot\braboypc\d0212731\D366686-sht-cover.dgn	USER NAME = braboypc	DESIGNED - ___	REVISED - ___	**STATE OF ILLINOIS DEPARTMENT OF TRANSPORTATION**	**STAGE I CONSTRUCTION**	F.A.I. RTE.	SECTION	COUNTY	TOTAL SHEETS	SHEET NO.
		DRAWN - ___	REVISED - ___			80	(06-5)HBR-1,VBR;(06-6)RS-3&I	BUREAU	249	54
	PLOT SCALE = 55.2055 ' / in.	CHECKED - ___	REVISED - ___					CONTRACT NO. 66686		
	PLOT DATE = 9/21/2011	DATE - ___	REVISED - ___		SCALE: ___ SHEET NO. ___ OF ___ SHEETS STA. ___ TO STA. ___			ILLINOIS FED. AID PROJECT		