BUREAU

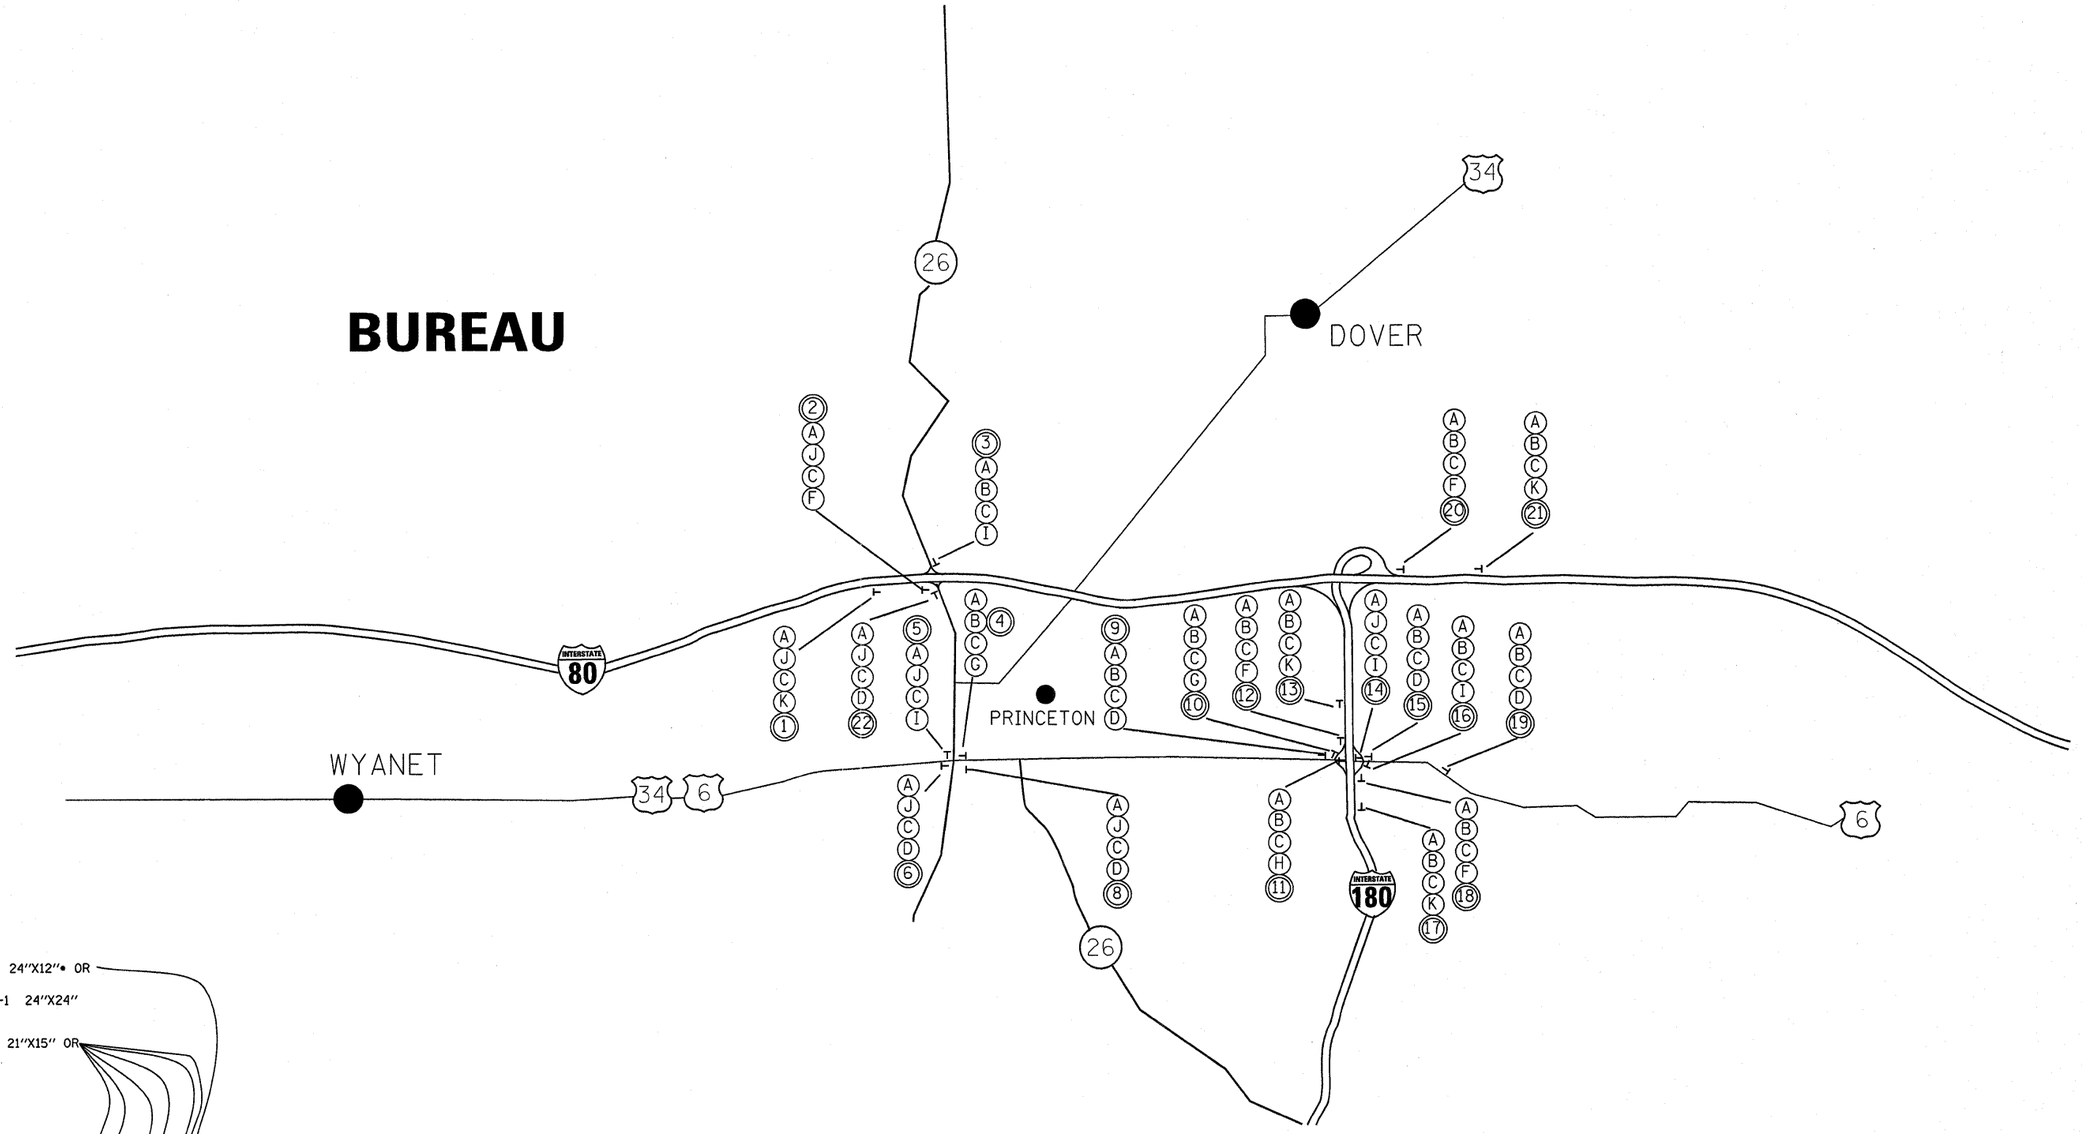

SIGN

Ⓐ ALT

Ⓑ WEST — M3-4 24"X12"• OR

Ⓒ INTERSTATE 80 — M1-1 24"X24"

Ⓓ M6-3 21"X15" OR

Ⓔ M5-1(R) 21"X15"

Ⓕ M6-1 21"X15"

Ⓖ M6-1 21"X15"

Ⓗ M5-1(L) 21"X15"

Ⓘ M6-1 21"X15"

Ⓚ M5-2 21"X15"

Ⓙ EAST — M3-4 24"X12"•

•SIGNS ⒶⒹⒺⒻⒼⒽⒾ⒦ FLORESCENT ORANGE W/BLACK SYMBOLS

•SIGNS Ⓑ AND Ⓙ BLUE WITH WHITE LETTERS

SIGN NUMBER	LOCATION OF SIGN	SIGNS TO BE USED	SIGN NUMBER	LOCATION OF SIGN	SIGNS TO BE USED
1	I-80(EB) 1 MILE EAST OF SIGN 2	A, J, C, K	12	I-180 (SB) 100' PRIOR TO RAMP	A, B, C, F
2	I-80(EB) AT START OF RAMP	A, J, C, F	13	I-180 (SB) 1 MILE NORTH OF SIGN 12	A, B, C, K
3	IL-26(NB) 100' PRIOR TO RAMP	A, B, C, I	14	US-6 (EB) 100' PRIOR RAMP	A, J, C, I
4	US-6(WB) AT US-6/IL-26 INTERSECTION	A, B, C, G	15	US-6 (WB) 100' PRIOR RAMP	A, B, C, D
5	IL-26(SB) AT IL-26/US-6 INTERSECTION	A, J, C, I	16	US-6 (WB) AT END OF RAMP WITH US-6	A, B, C, I
6	US-6(EB) AT US-6/IL-26 INTERSECTION	A, J, C, D	17	I-180 (NB) 1 MILE EAST OF SIGN 18	A, B, C, K
7	NO SIGN NEEDED	A, J, C, G	18	I-180 (NB) 100' PRIOR TO RAMP	A, B, C, F
8	US-6 (EB) 2 MILES EAST OF US-6/IL-26 INTERESCTION	A, B, C, D	19	US-6 (WB) 1 MILE EAST OF SIGN 16	A, B, C, D
9	US-6 (WB) 2 MILES EAST OF US-6/IL-26 INTERESCTION	A, B, C, D	20	I-80 (WB) 100' PRIOR TO RAMP	A, B, C, F
10	I-180 (SB) AT END OF RAMP WITH US-6	A, B, C, G	21	I-80 (WB) 1 MILE EAST OF SIGN 20	A, B, C, K
11	US-6 EAST OF I-180 SB RAMPS	A, B, C, H	22	IL-26(SB) AT IL-26/I-80 INTERSECTION	A, J, C, D

FILE NAME = c:\pw_work\pwidot\braboypo\d021273\D366686-sht-cover.dgn	USER NAME = braboypo	DESIGNED - ___	REVISED - ___
		DRAWN - ___	REVISED - ___
	PLOT SCALE = 50.0550 ' / in.	CHECKED - ___	REVISED - ___
	PLOT DATE = 9/18/2011	DATE - ___	REVISED - ___

STATE OF ILLINOIS
DEPARTMENT OF TRANSPORTATION

ALTERNATE ROUTE SIGNING

SCALE: ___ | SHEET NO. __ OF __ SHEETS | STA. ___ TO STA. ___

F.A.I. RTE.	SECTION	COUNTY	TOTAL SHEETS	SHEET NO.
80	(06-5)HBR-1,VBR,(06-6)RS-3&1	BUREAU	249	65

CONTRACT NO. 66686

ILLINOIS FED. AID PROJECT