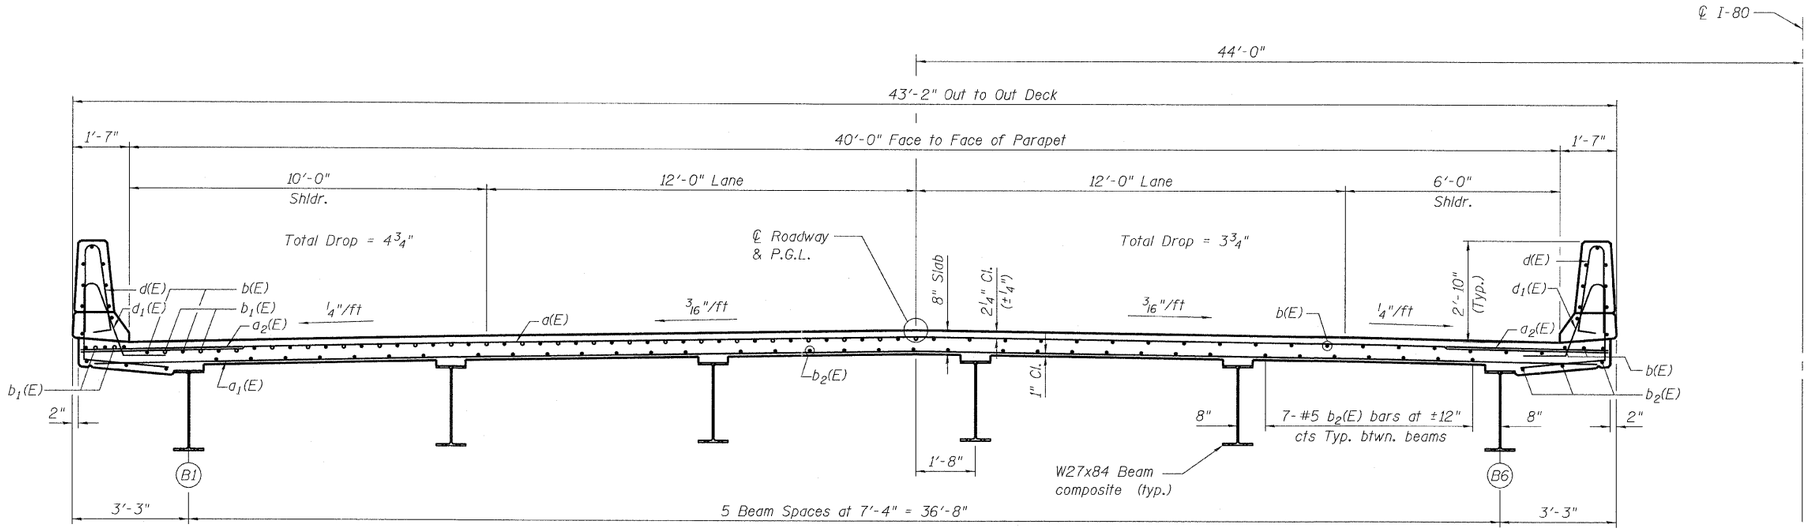

NEAR PIER | TYPICAL CROSS SECTION | NEAR MIDSPAN

Westbound - Looking East

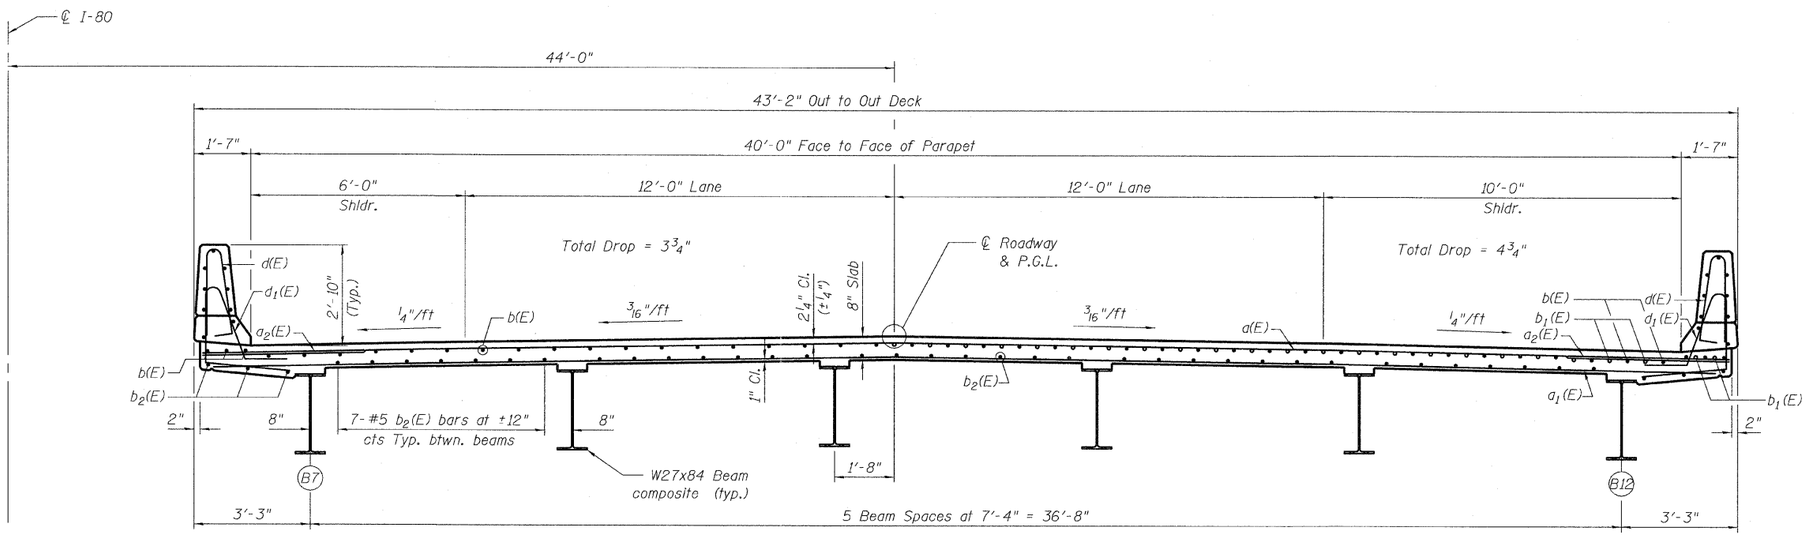

NEAR MIDSPAN | TYPICAL CROSS SECTION | NEAR PIER

Eastbound - Looking East

FILE NAME =	USER NAME =	DESIGNED - PF	REVISED -	STATE OF ILLINOIS DEPARTMENT OF TRANSPORTATION	SUPERSTRUCTURE DETAILS – 1 STRUCTURE NO. 006-0020 EB AND 006-0021 WB	F.A.I. RTE.	SECTION	COUNTY	TOTAL SHEETS	SHEET NO.
TY·LIN INTERNATIONAL		CHECKED - SP	REVISED -			80	(106-5)NBR-1,VBR-(106-6)RS-3&I	BUREAU	249	76
	PLOT SCALE =	DRAWN - DY	REVISED -		SHEET NO. 9 OF 37 SHEETS			CONTRACT NO. 66686		
	PLOT DATE = 09/13/2011	CHECKED - PF	REVISED -				ILLINOIS FED. AID PROJECT			

$FILE$ $TIME$ $DATE$