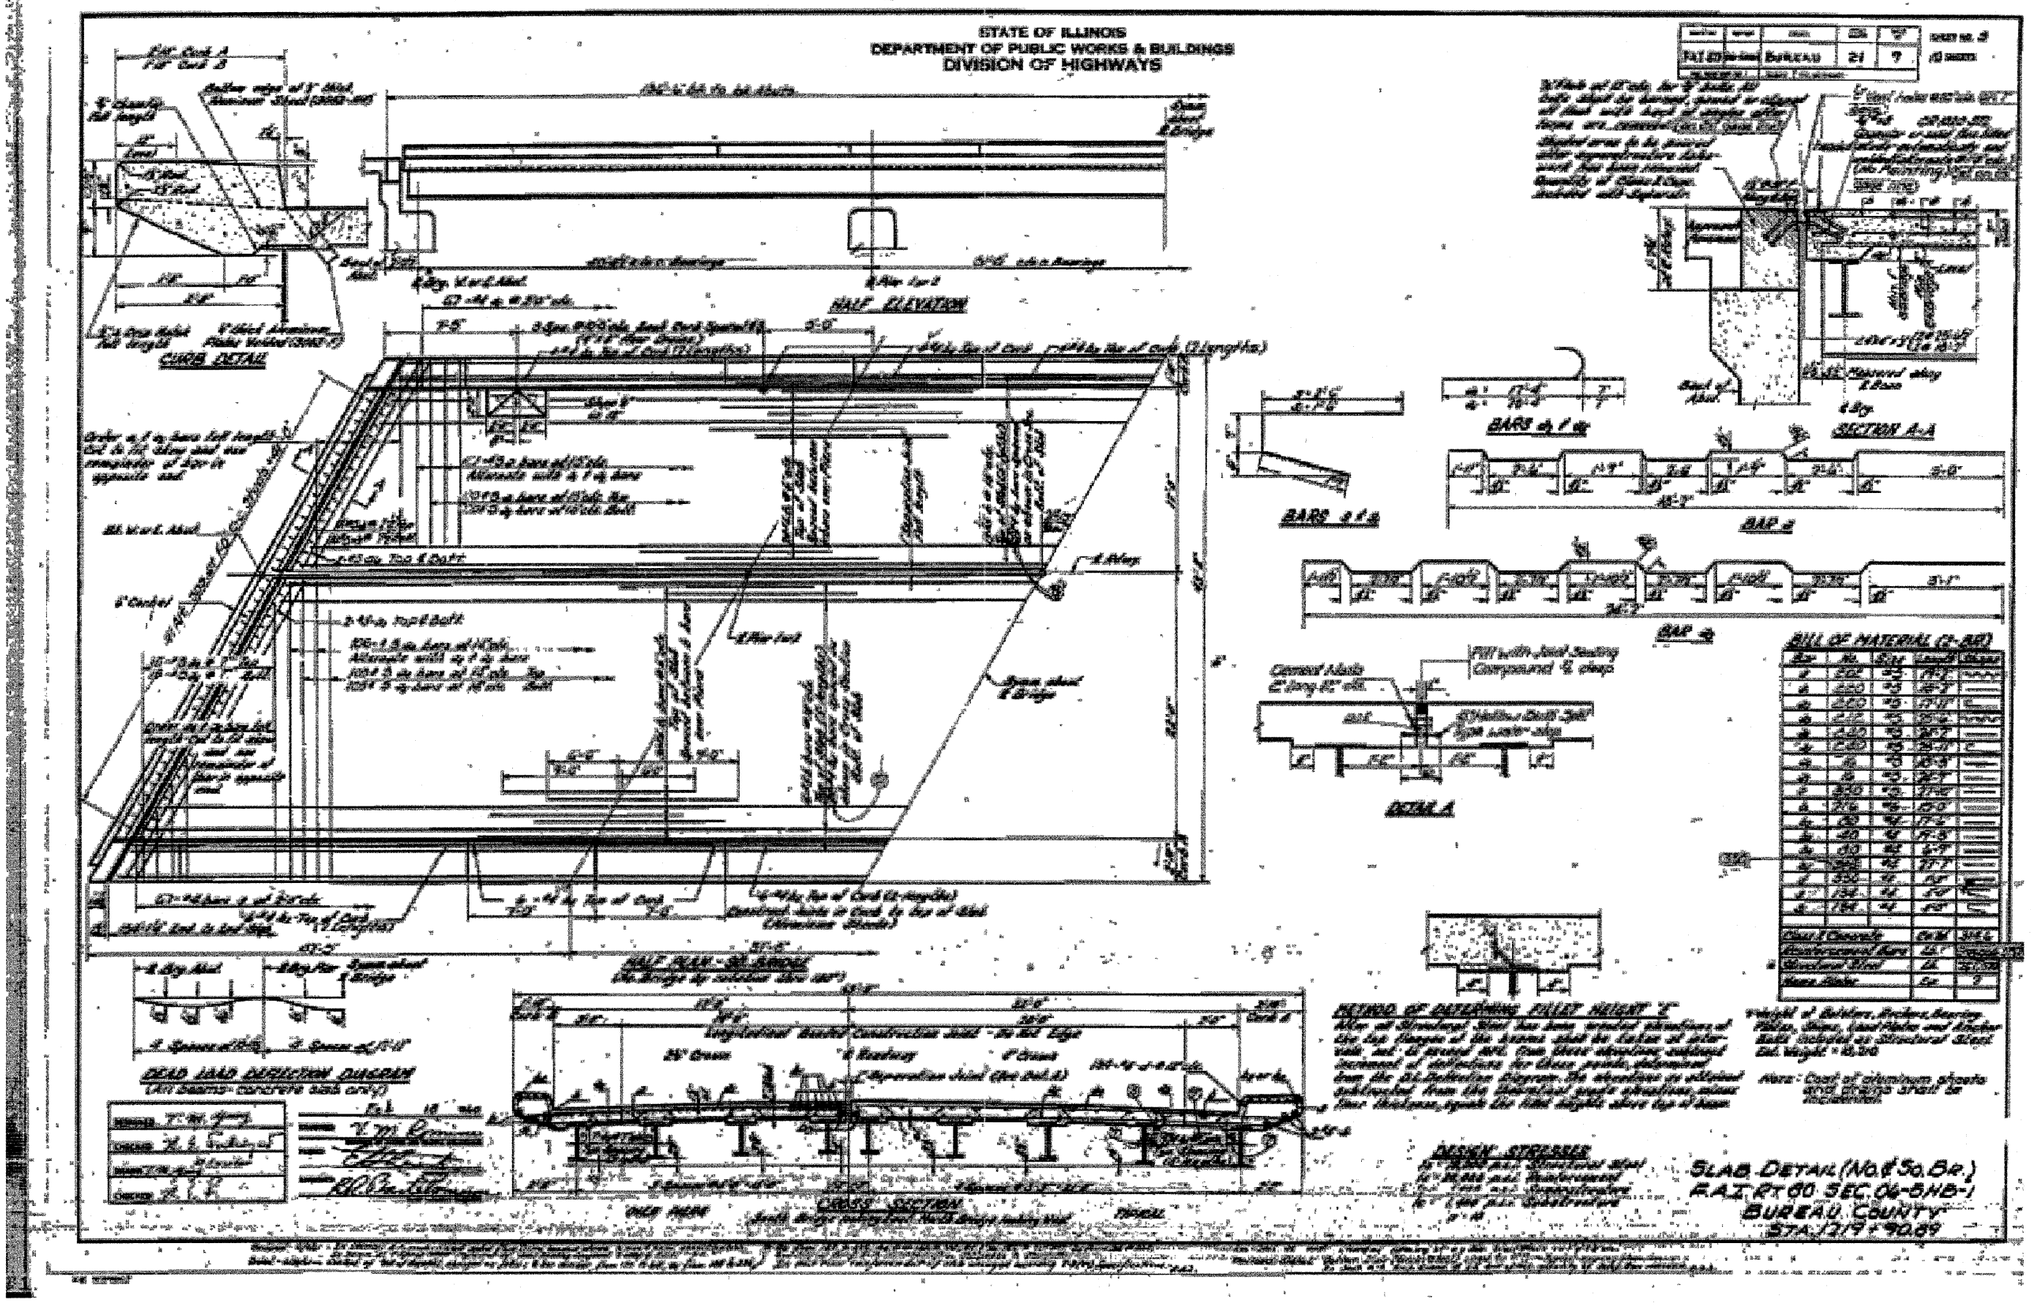

FOR INFORMATION ONLY

FILE NAME = c:\pw_work\pwidot\braboypc\d021273i\D366686-sht-cover.dgn	USER NAME = braboypc	DESIGNED -	REVISED -	STATE OF ILLINOIS DEPARTMENT OF TRANSPORTATION	EXISTING BRIDGE PLANS	F.A. RTE.	SECTION	COUNTY	TOTAL SHEETS	SHEET NO.
		DRAWN -	REVISED -			80	(06-5)HBR-1,VBR(06-6)RS-3&1	BUREAU	249	152
	PLOT SCALE = 50.0550 ' / in.	CHECKED -	REVISED -		SCALE: ____ SHEET NO. __ OF __ SHEETS STA. ____ TO STA. ____			CONTRACT NO. 66686		
	PLOT DATE = 9/18/2011	DATE -	REVISED -					ILLINOIS FED. AID PROJECT		