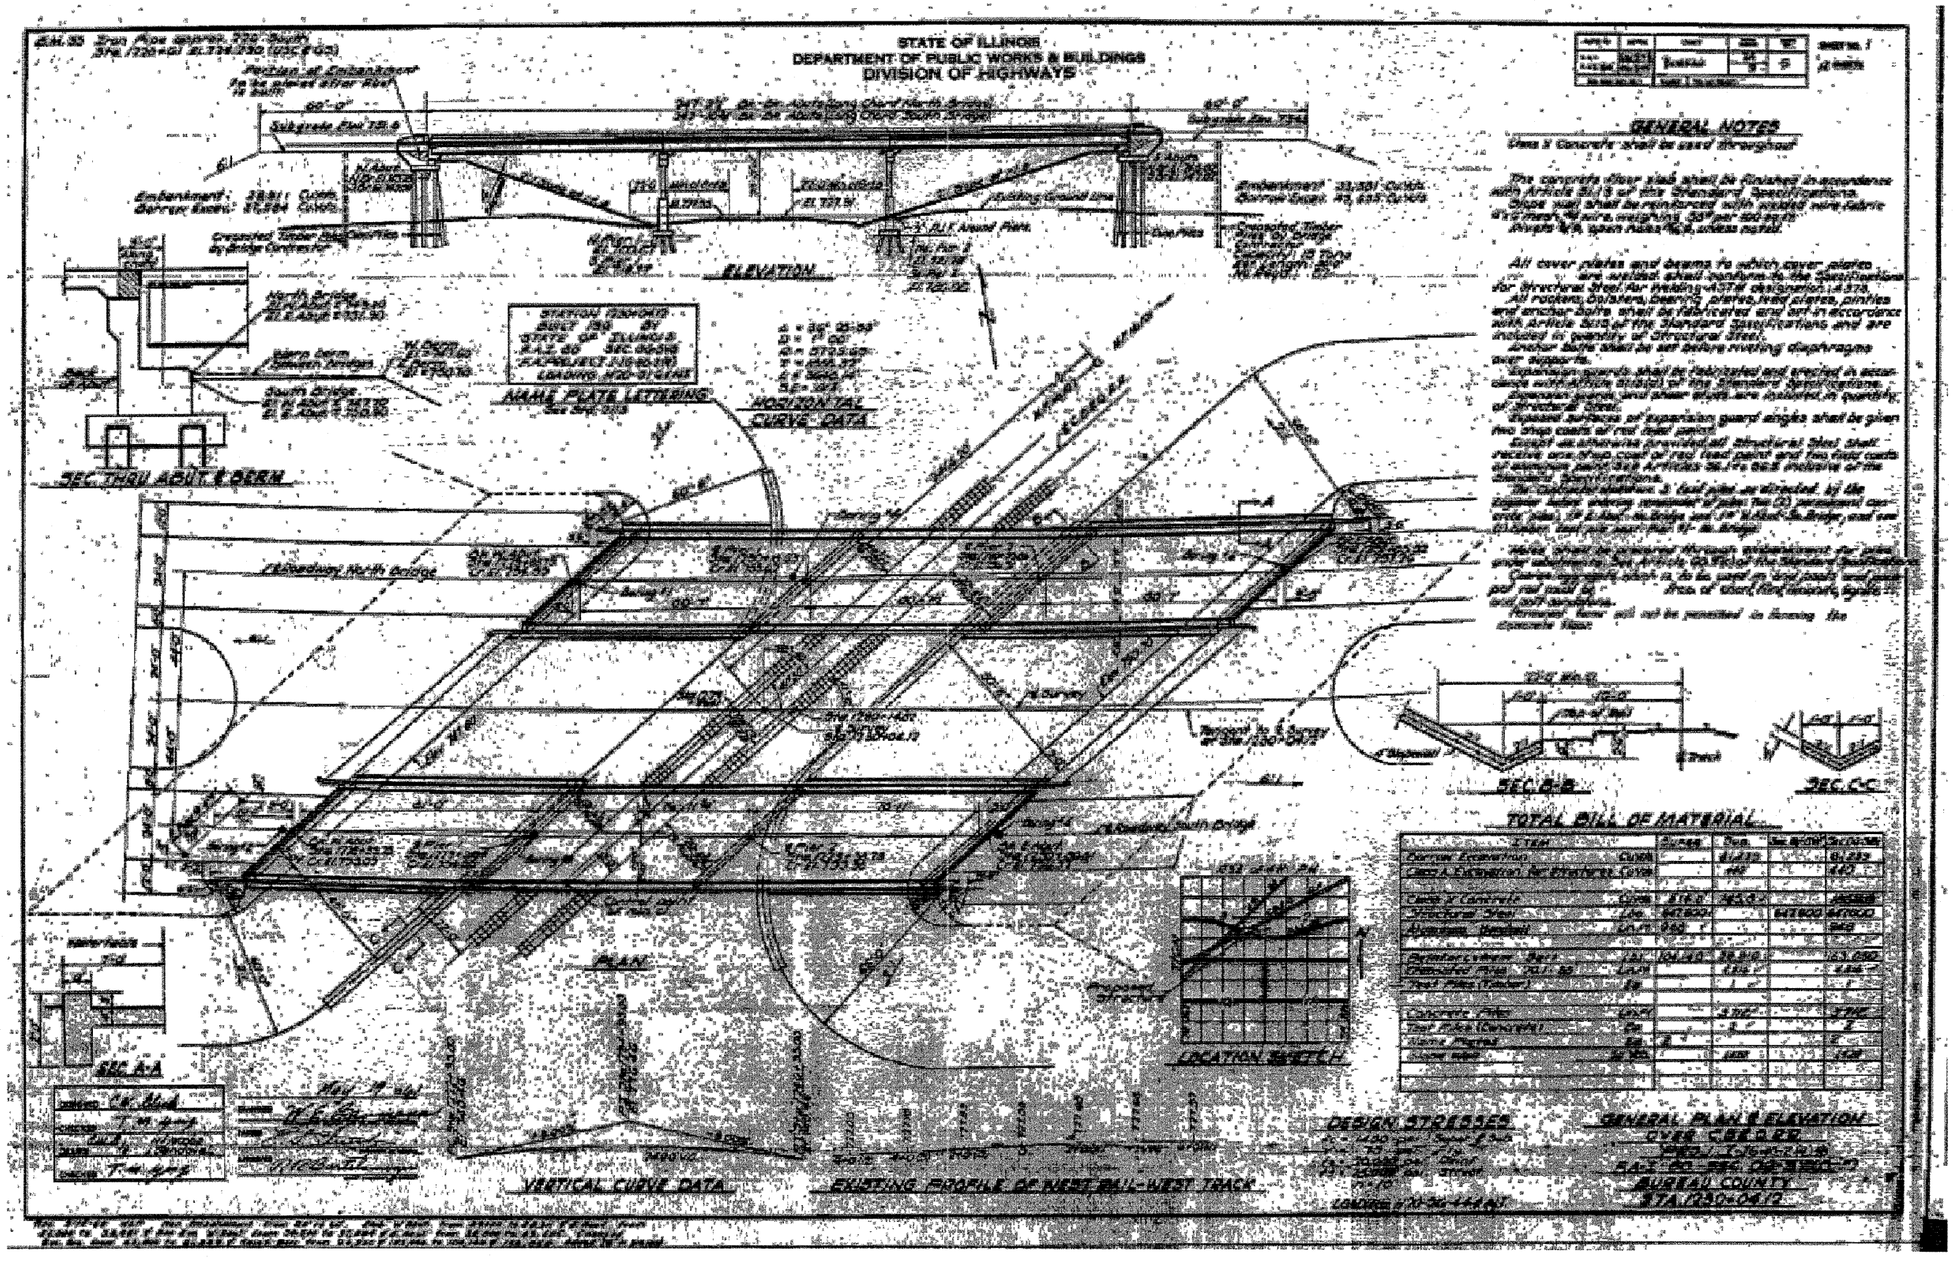

FOR INFORMATION ONLY

FILE NAME = c:\pw_work\pwidot\braboypc\d0212731\D368686-sht-cover.dgn	USER NAME = braboypc	DESIGNED - ___	REVISED - ___
		DRAWN - ___	REVISED - ___
	PLOT SCALE = 50.0550 ' / in.	CHECKED - ___	REVISED - ___
	PLOT DATE = 9/18/2011	DATE - ___	REVISED - ___

STATE OF ILLINOIS
DEPARTMENT OF TRANSPORTATION

EXISTING BRIDGE PLANS

SCALE: ___ SHEET NO. ___ OF ___ SHEETS STA. ___ TO STA. ___

F.A. RTE.	SECTION	COUNTY	TOTAL SHEETS	SHEET NO.
80	(106-5)HBR-1,VBR;(06-6)RS-3&1	BUREAU	249	159
		CONTRACT NO. 66686		
		ILLINOIS FED. AID PROJECT		