FINAL SURVEY	BY	DATE
SURVEYED		
PLOTTED		
NOTE BOOK	TEMPLATE	
NO.	AREAS	
	AREAS CHECKED	

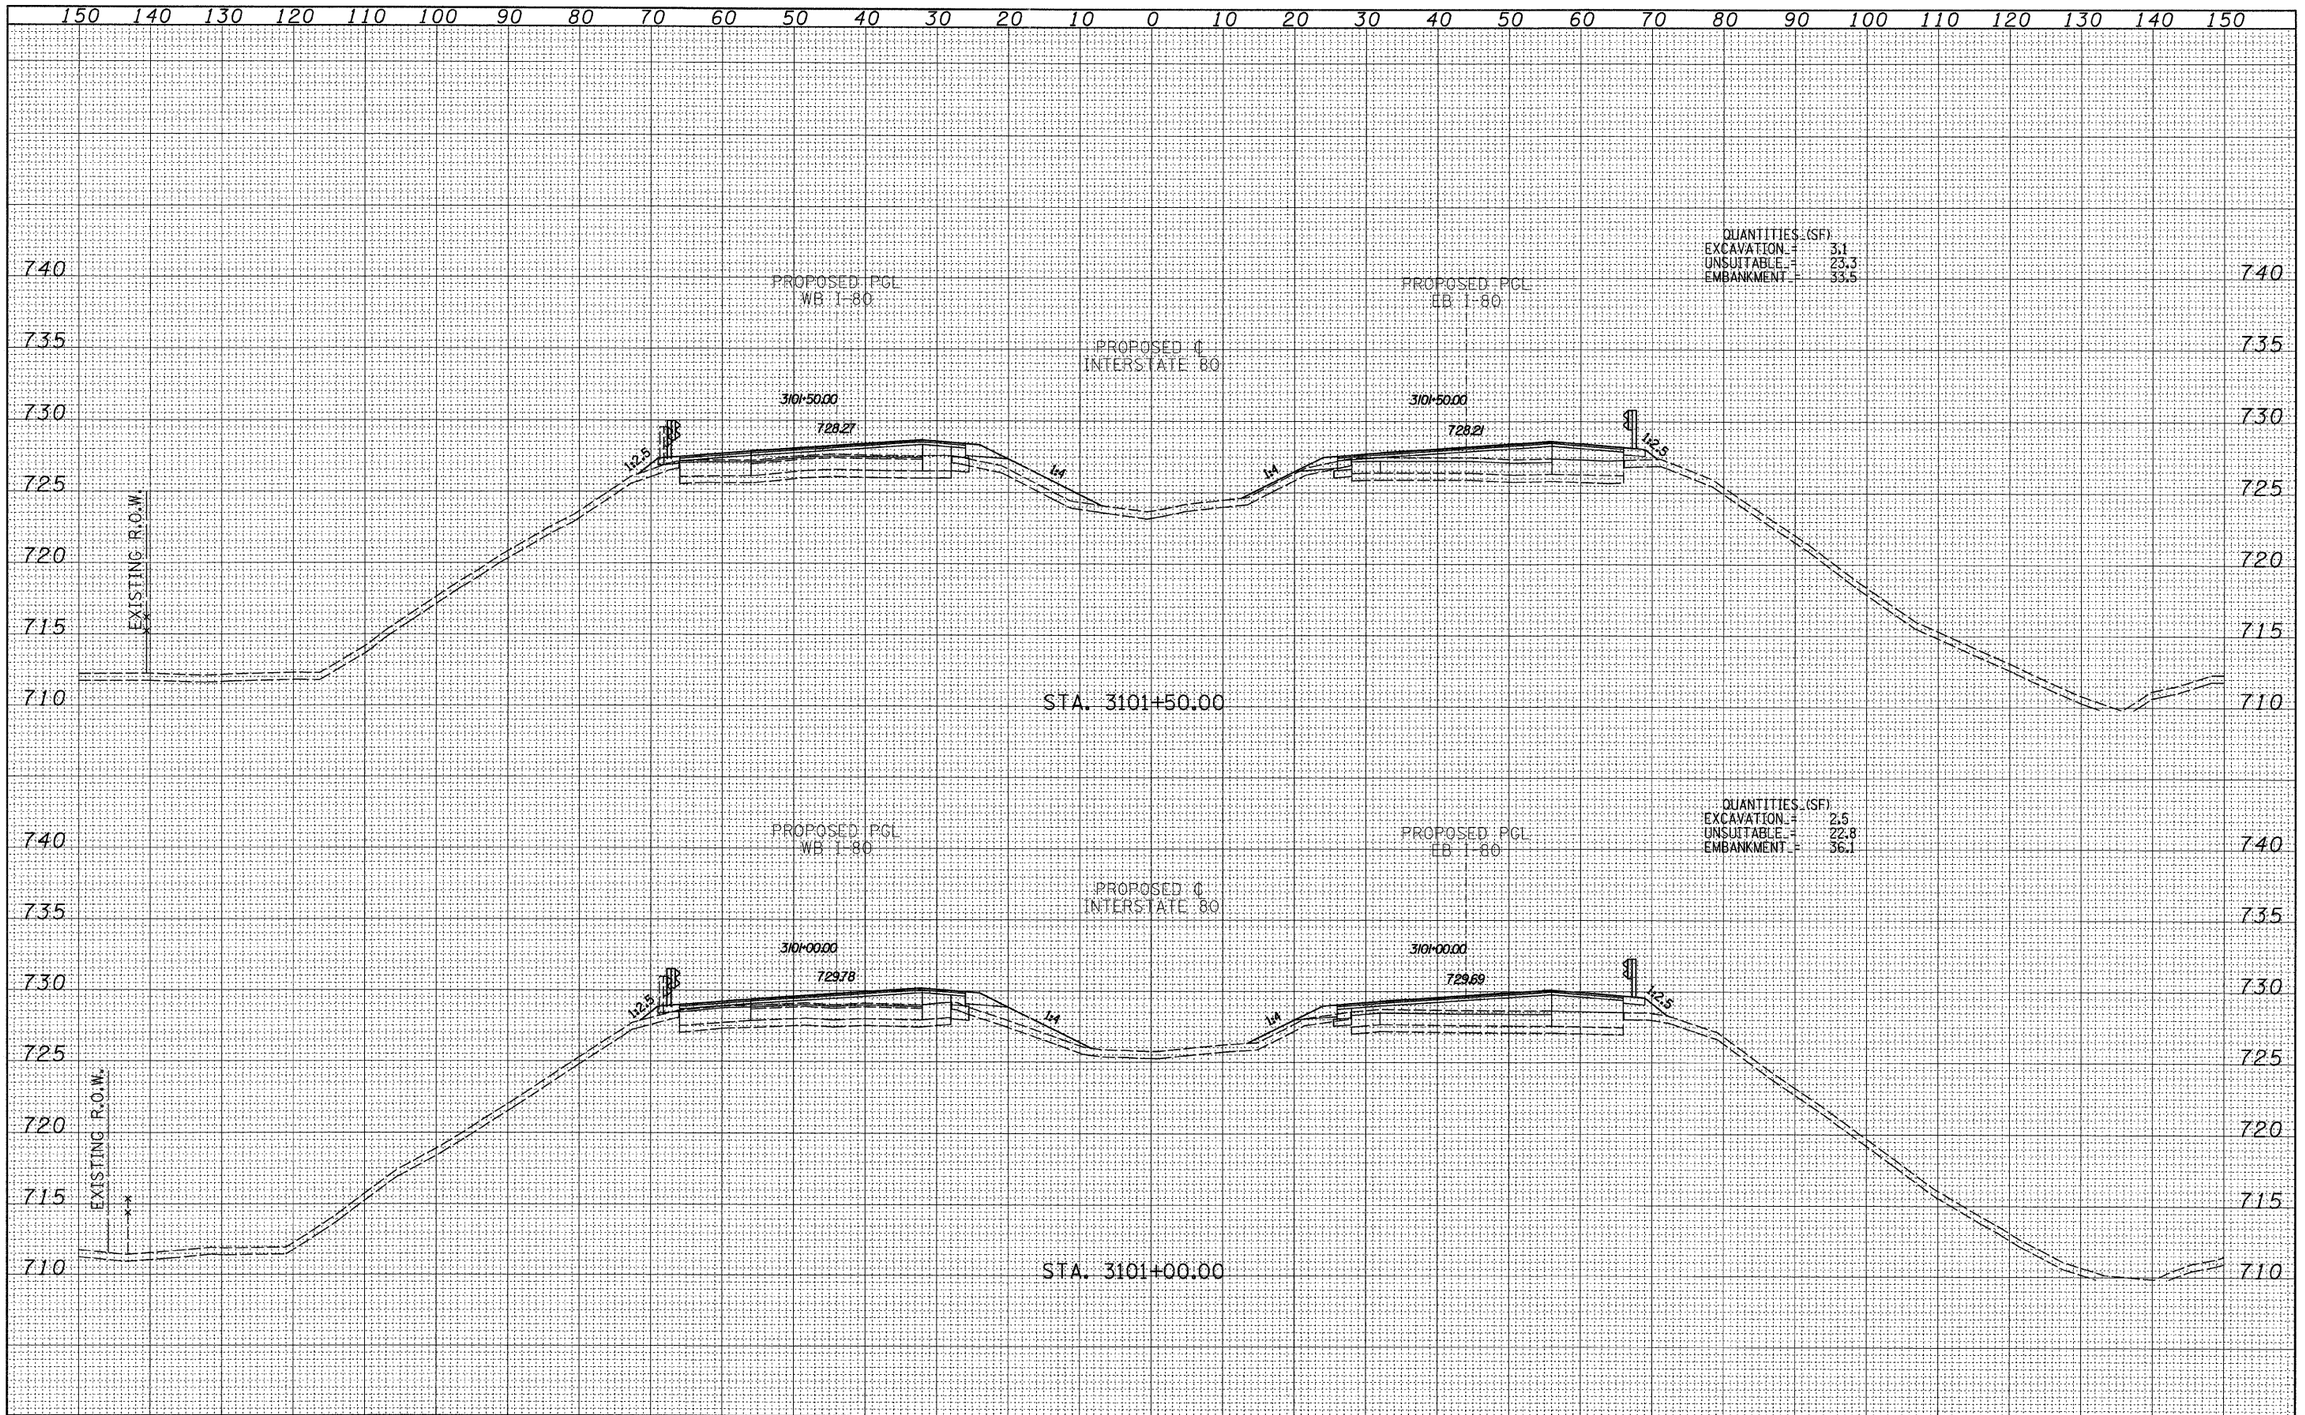

ORIGINAL SURVEY	BY	DATE
SURVEYED		
PLOTTED		
NOTE BOOK	TEMPLATE	
NO.	AREAS	
	AREAS CHECKED	

TYLIN INTERNATIONAL	USER NAME =	DESIGNED - JDF	REVISED -	STATE OF ILLINOIS DEPARTMENT OF TRANSPORTATION
		DRAWN - JDF	REVISED -	
	PLOT SCALE =	CHECKED - JPM	REVISED -	
	PLOT DATE =	DATE - 9/7/2011	REVISED -	

F.A.I. ROUTE 80 (I-80)
PROPOSED CROSS SECTIONS

SCALE: 1" = 10' H, 1" = 5' V | SHEET NO. OF SHEETS | STA. 3101+00.00 TO STA. 3101+50.00

F.A.I. RTE.	SECTION	COUNTY	TOTAL SHEETS	SHEET NO.
80	(06-5)HBR-1,VBR-(06-6)RS-3&1	BUREAU	249	192
		CONTRACT NO. 66686		
FED. ROAD DIST. NO.	ILLINOIS	FED. AID PROJECT		

P:\602429.10(I-80)\Road\602429.10_A\D366686-sht-xssht.dgn