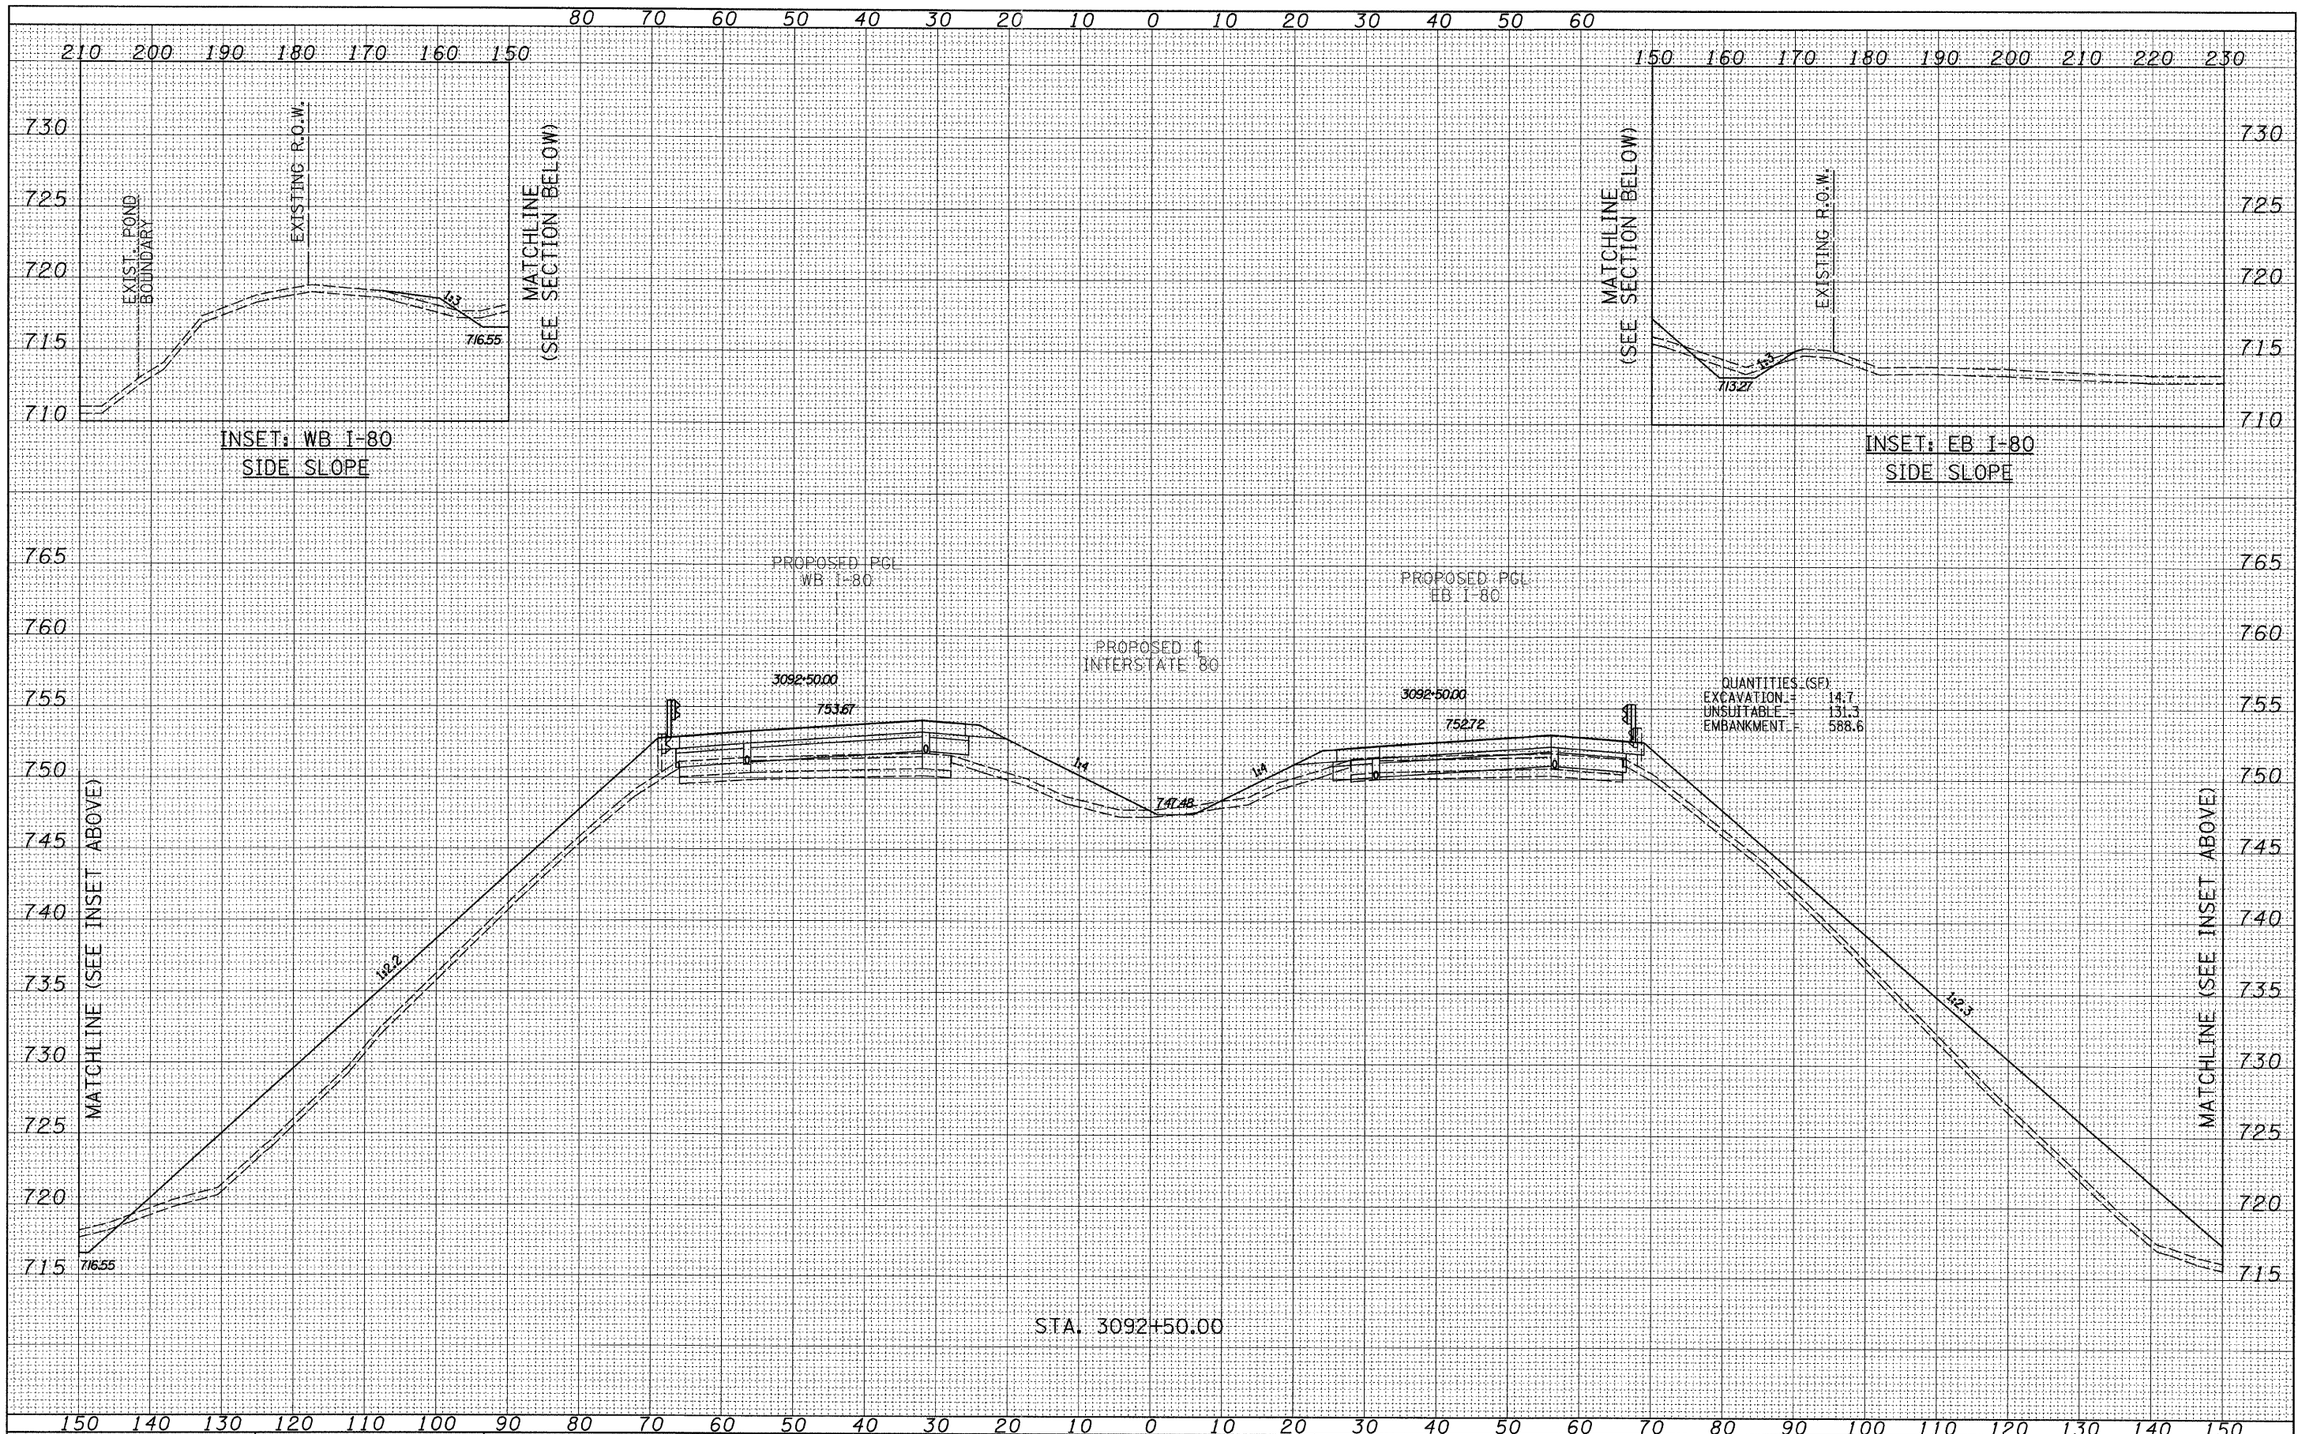

QUANTITIES (SF)

EXCAVATION =	14.7
UNSUITABLE =	131.3
EMBANKMENT =	588.6

FINAL SURVEY		BY	DATE
NOTE BOOK	SURVEYED		
NO.	PLOTTED		
	TYPING ALT.		
	AREAS		
	AREAS CHECKED		

ORIGINAL SURVEY		BY	DATE
NOTE BOOK	SURVEYED		
NO.	PLOTTED		
	TYPING ALT.		
	AREAS		
	AREAS CHECKED		

TYLIN INTERNATIONAL

USER NAME =	DESIGNED - JDF	REVISED -	
	DRAWN - JDF	REVISED -	
PLOT SCALE =	CHECKED - JPM	REVISED -	
PLOT DATE =	DATE - 9/7/2011	REVISED -	

STATE OF ILLINOIS
DEPARTMENT OF TRANSPORTATION

F.A.I. ROUTE 80 (I-80)
PROPOSED CROSS SECTIONS

SCALE: 1" = 10' V
1" = 5' H
SHEET NO. OF SHEETS STA. 3092+50.00 TO STA. 3092+50.00

F.A.I. RTE.	SECTION	COUNTY	TOTAL SHEETS	SHEET NO.
80	(106-5)HBR-1,VBR(06-6)RS-3&1	BUREAU	299	246
		CONTRACT NO. 66686		
FED. ROAD DIST. NO.	ILLINOIS	FED. AID PROJECT		

P:\602429.10(I-80)\Road\602429.10_A\D366686-sht-xssht.dgn