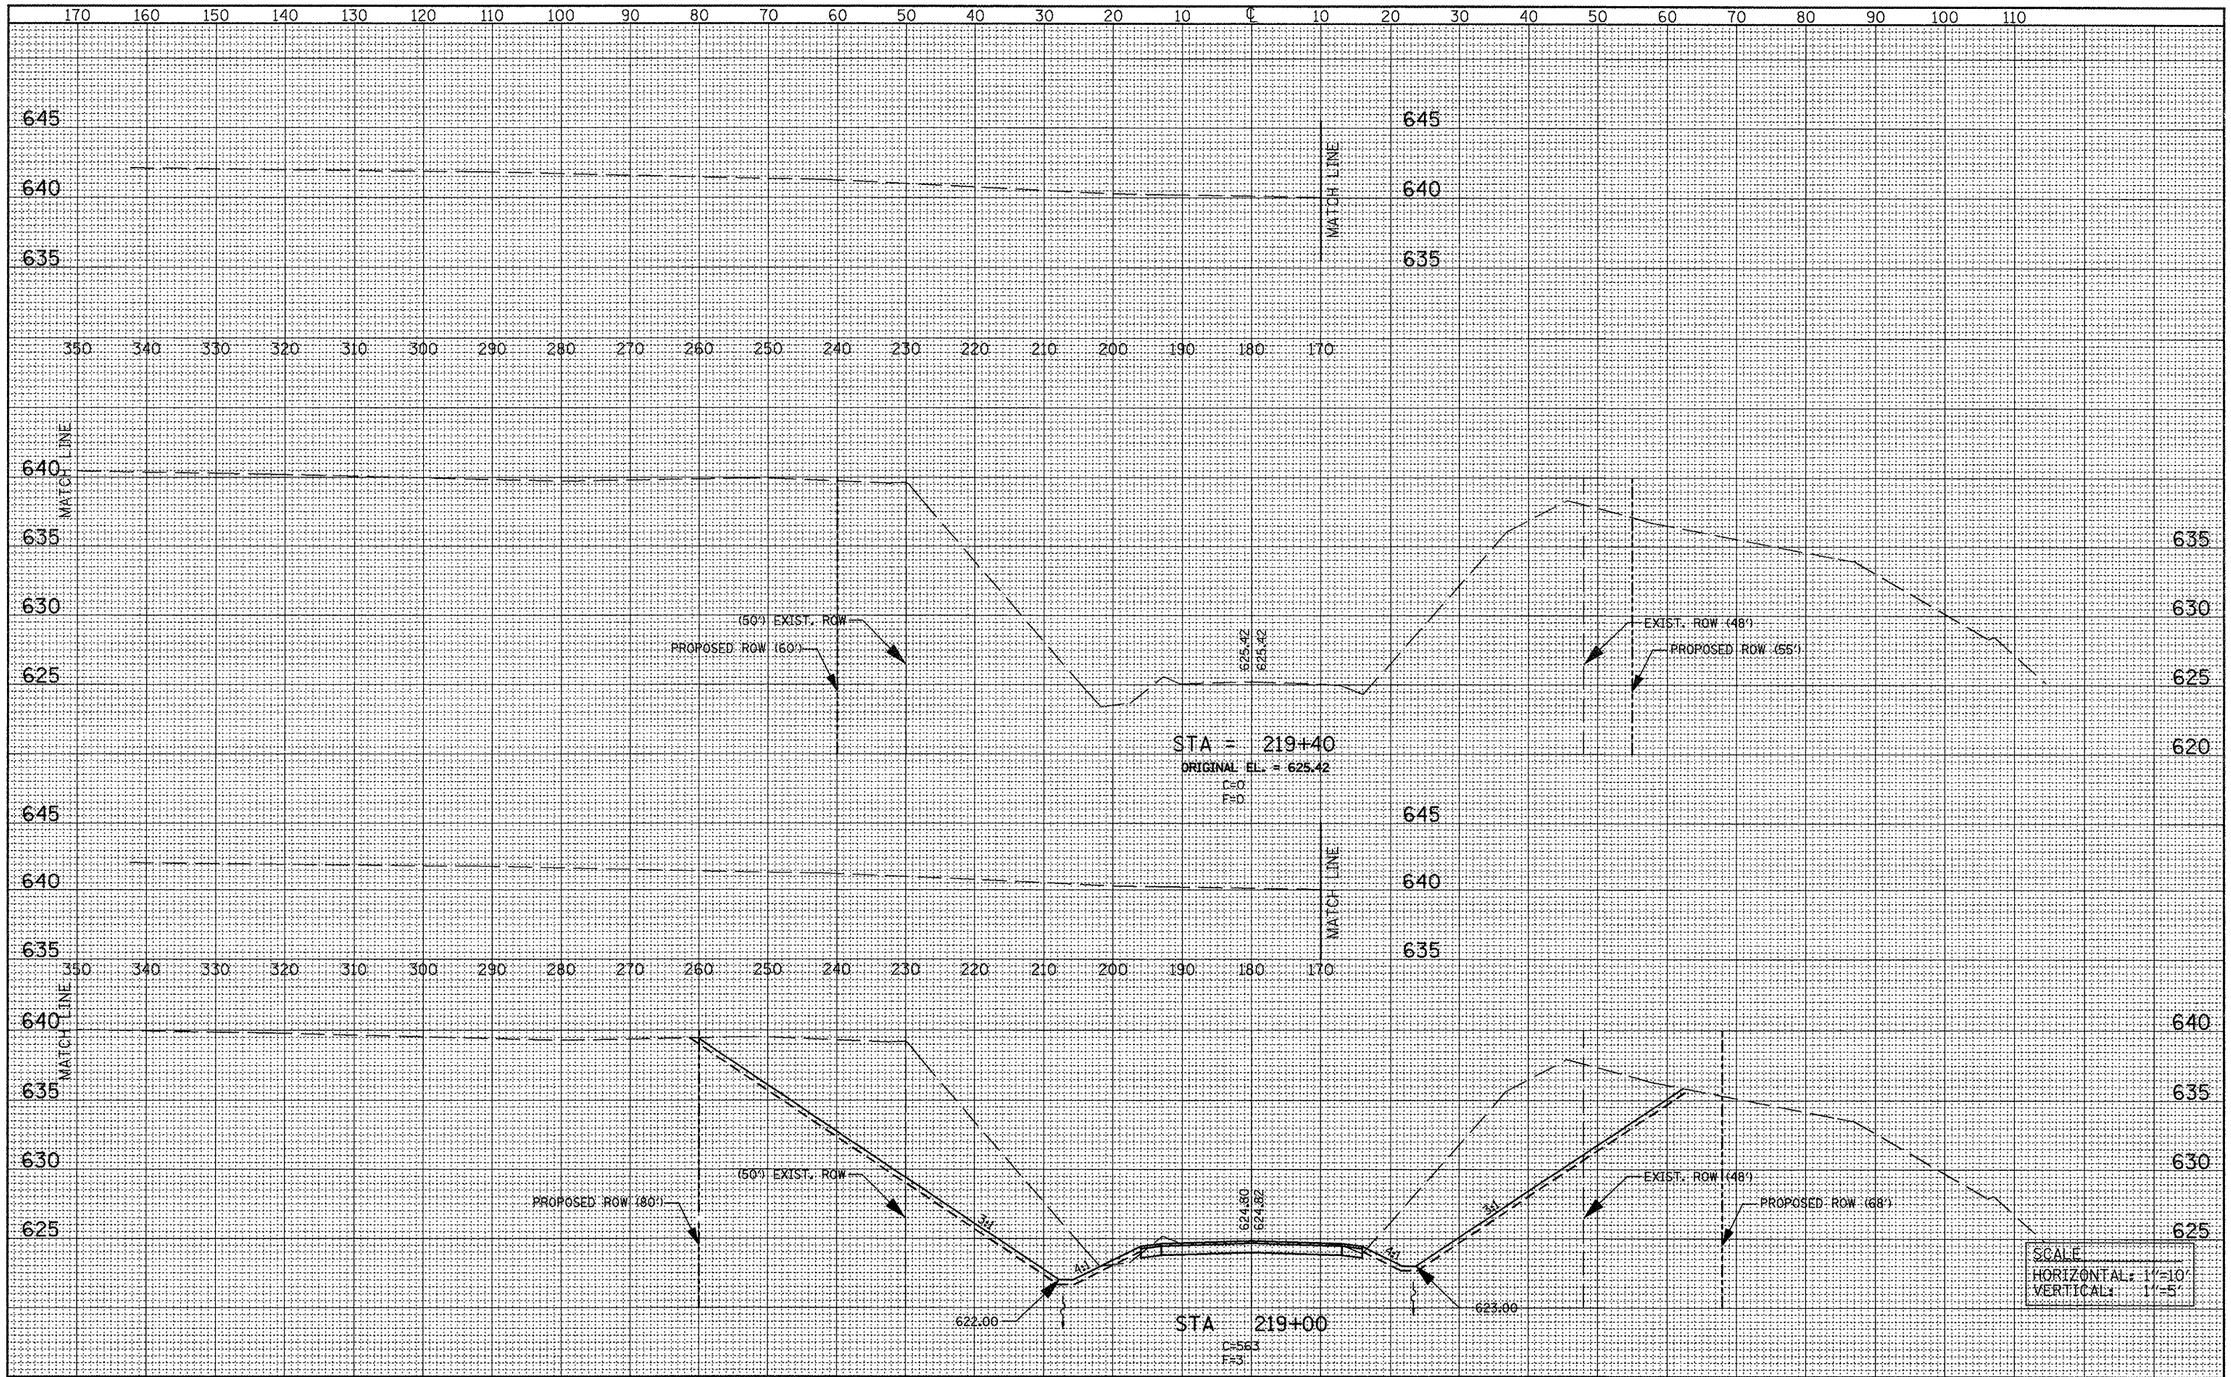

FILE NAME = D468083-sht-plan.dgn	USER NAME = johnsontv	DESIGNED -	REVISED -	STATE OF ILLINOIS DEPARTMENT OF TRANSPORTATION	CROSS SECTIONS WOLF CREEK		F.A.P. RTE.	SECTION	COUNTY	TOTAL SHEETS	SHEET NO.
		DRAWN -	REVISED -				534	109B (BR-2), 109B (BR-3)	HENDERSON	88	79
	PLOT SCALE = 100.4566 ' / in.	CHECKED -	REVISED -						CONTRACT NO. 68083		
	PLOT DATE = 8/26/2011	DATE -	REVISED -		SCALE: PROVIDED	SHEET NO. 5 OF 6 SHEETS	STA. 219+00.00 TO STA. 219+40.00		ILLINOIS FED. AID PROJECT		