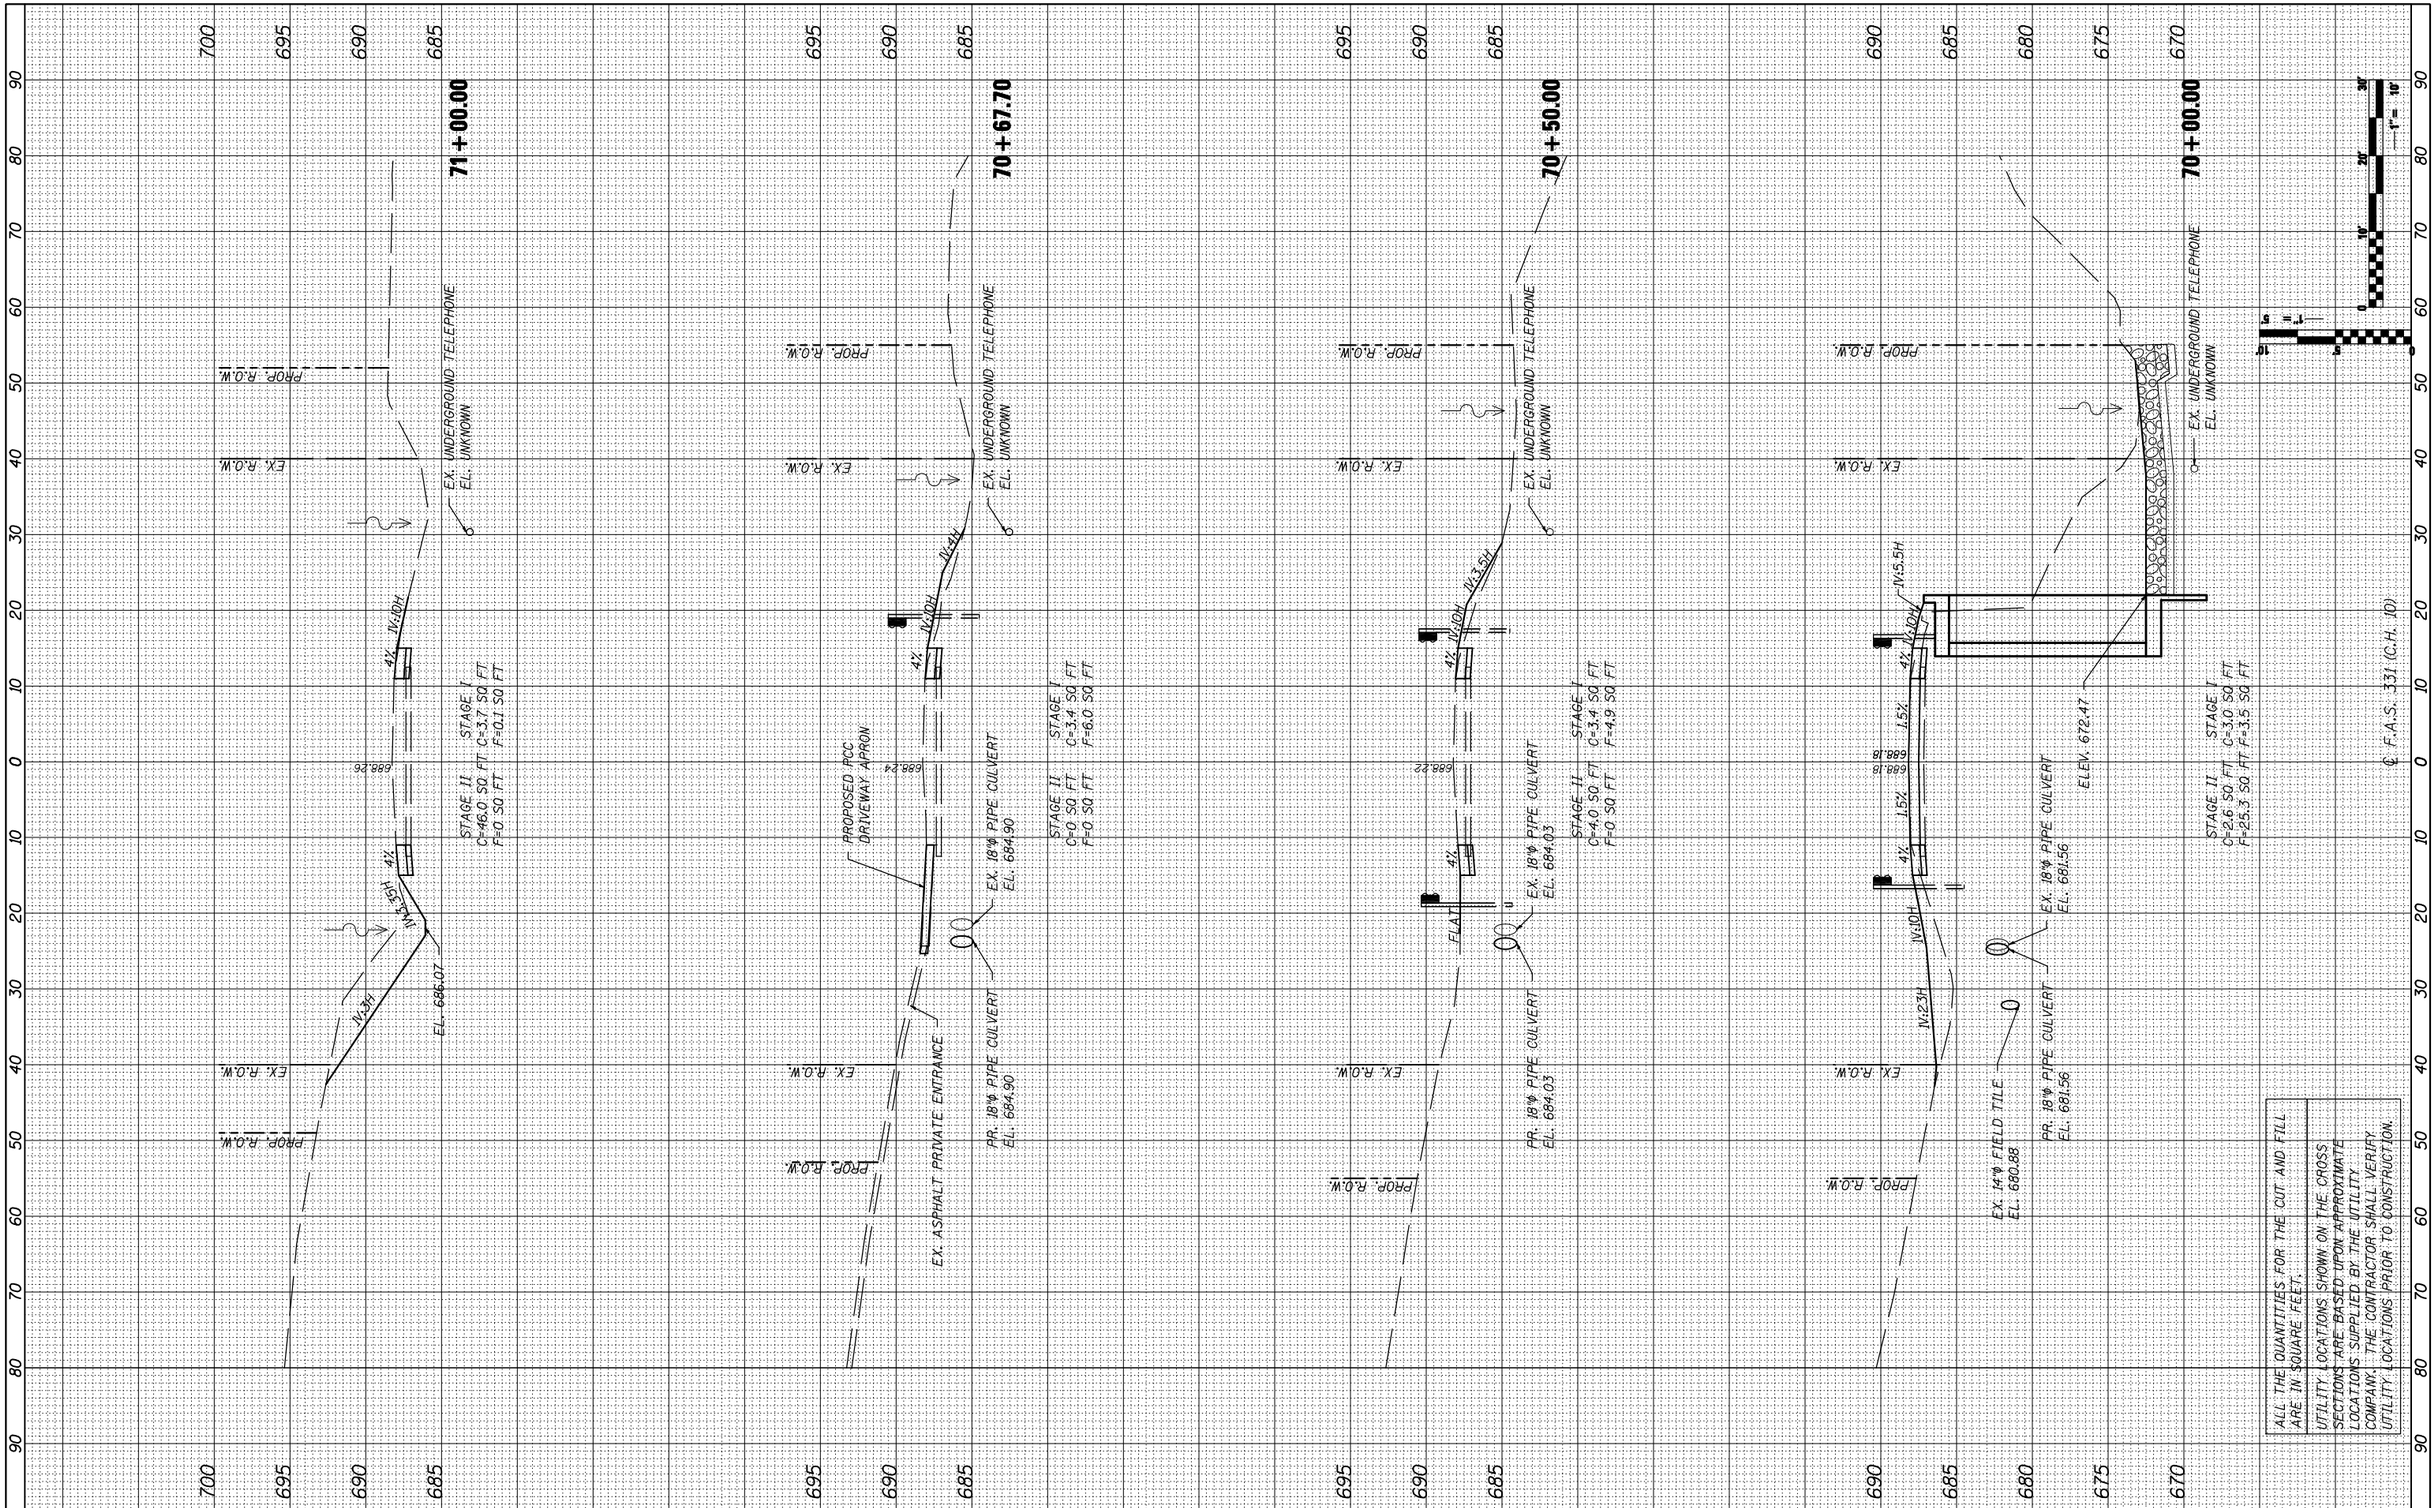

FINAL SURVEY		BY	DATE
NOTE BOOK	SURVEYED		
NO.	PLOTTED		
	TEMPLATE		
	AREAS		
	AREAS CHECKED		

ORIGINAL SURVEY		BY	DATE
NOTE BOOK	SURVEYED		
NO.	PLOTTED		
	TEMPLATE		
	AREAS		
	AREAS CHECKED		

FILE NAME = D570434-026-029-XSC.dgn	USER NAME = RNH	DESIGNED - JMH	REVISED -
		DRAWN - RNH	REVISED -
	PLOT SCALE =	CHECKED - TMM	REVISED -
	PLOT DATE =	DATE -	REVISED -

STATE OF ILLINOIS
DEPARTMENT OF TRANSPORTATION

CROSS SECTIONS

SCALE: | SHEET NO. 3 OF 4 SHEETS | STA. 70+00.00 TO STA. 71+00.00

F.A.S. RTE.	SECTION	COUNTY	TOTAL SHEETS	SHEET NO.
331	(79-102)BR	VERMILION	29	28

CONTRACT NO. 70434

ILLINOIS FED. AID PROJECT