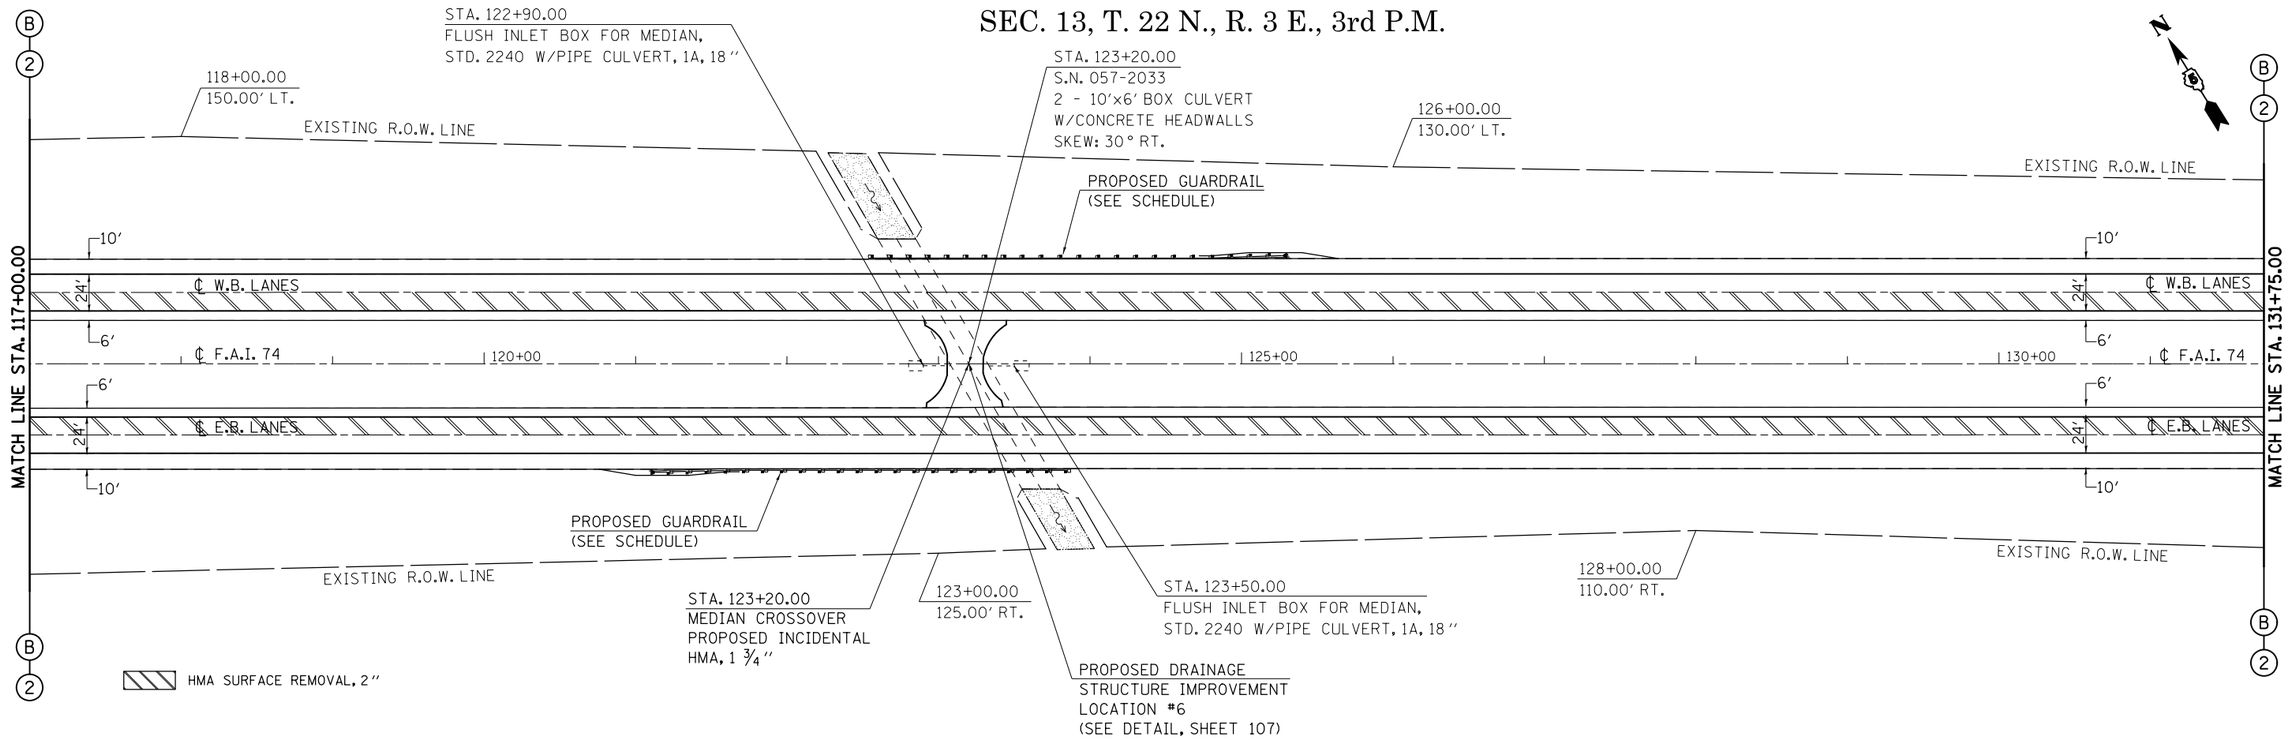

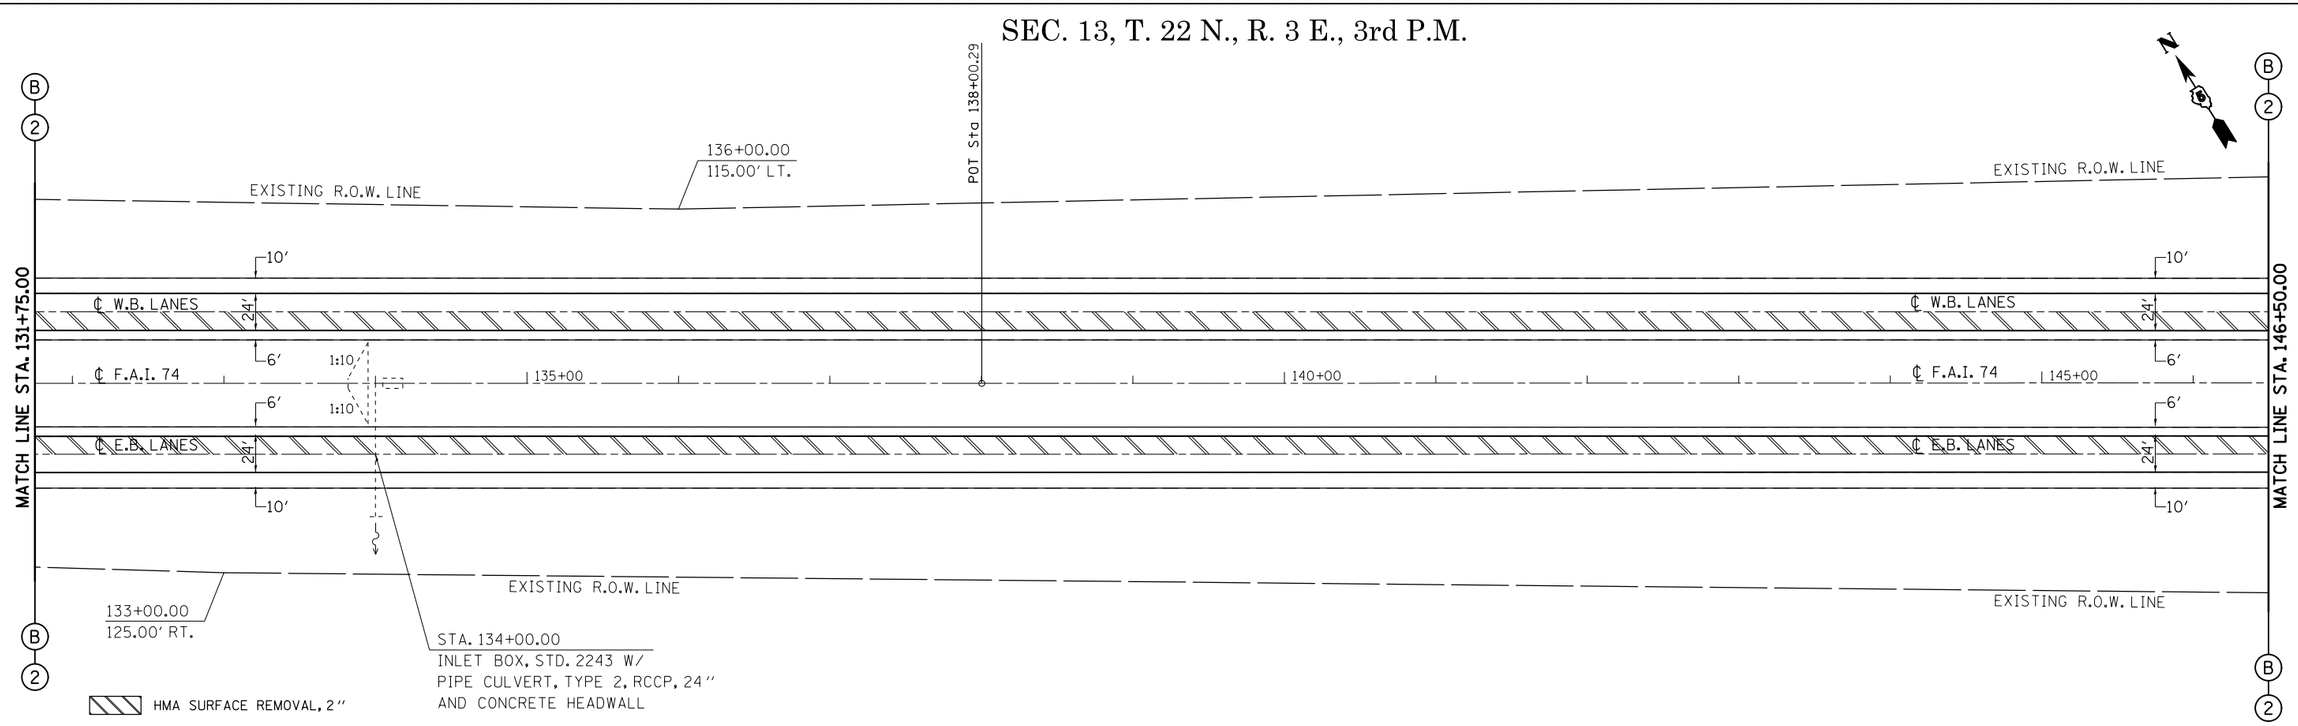

FILE NAME = c:\pw_work\pwidot\piersonbr\d0184863\D570648-sht-plan.dgn	USER NAME = piersonbr	DESIGNED - GAE	REVISED -
		DRAWN - BBP	REVISED -
	PLOT SCALE = 100.0000 ' / in.	CHECKED -	REVISED -
	PLOT DATE = 8/25/2011	DATE - 08/26/10	REVISED -

STATE OF ILLINOIS
DEPARTMENT OF TRANSPORTATION

F.A.I. 74 (I-74)
PLAN SHEETS

SCALE: 1" = 50' | SHEET NO. 7 OF 15 SHEETS | STA. 117+00.00 TO STA. 146+50.00

F.A.I. RTE.	SECTION	COUNTY	TOTAL SHEETS	SHEET NO.
74	(57-23,57-24)RS-1	MCLEAN	175	45
		CONTRACT NO. 70648		
		ILLINOIS FED. AID PROJECT		