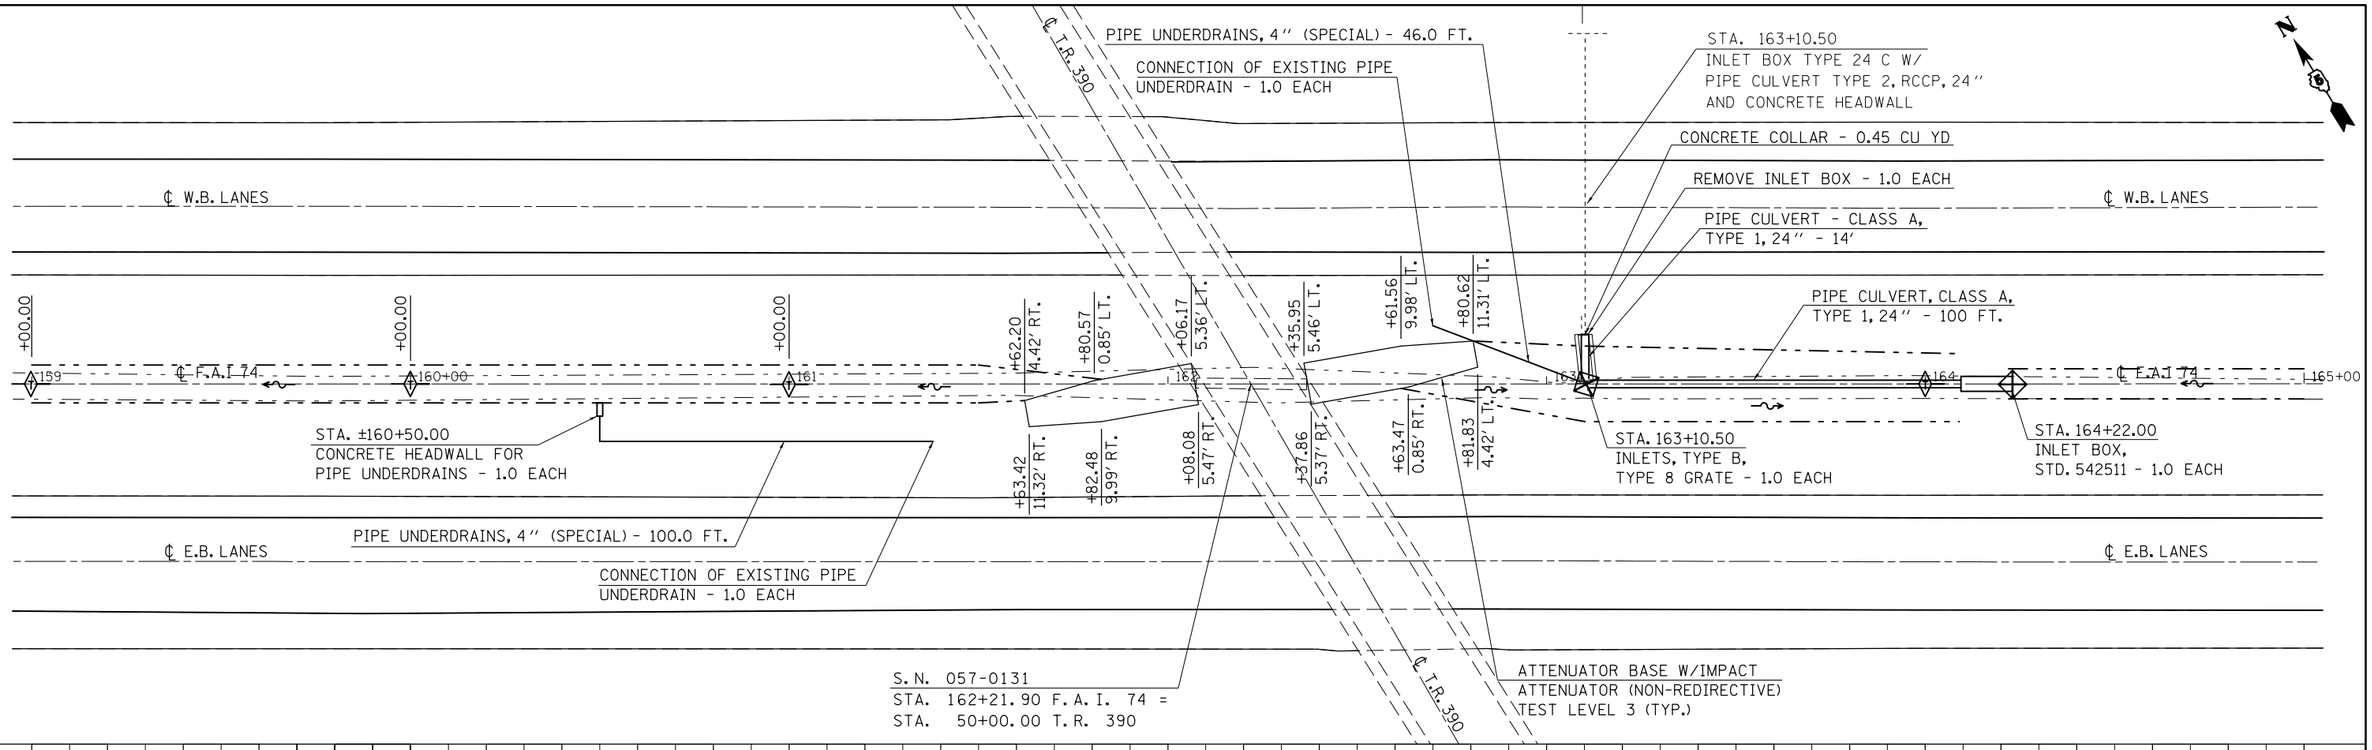

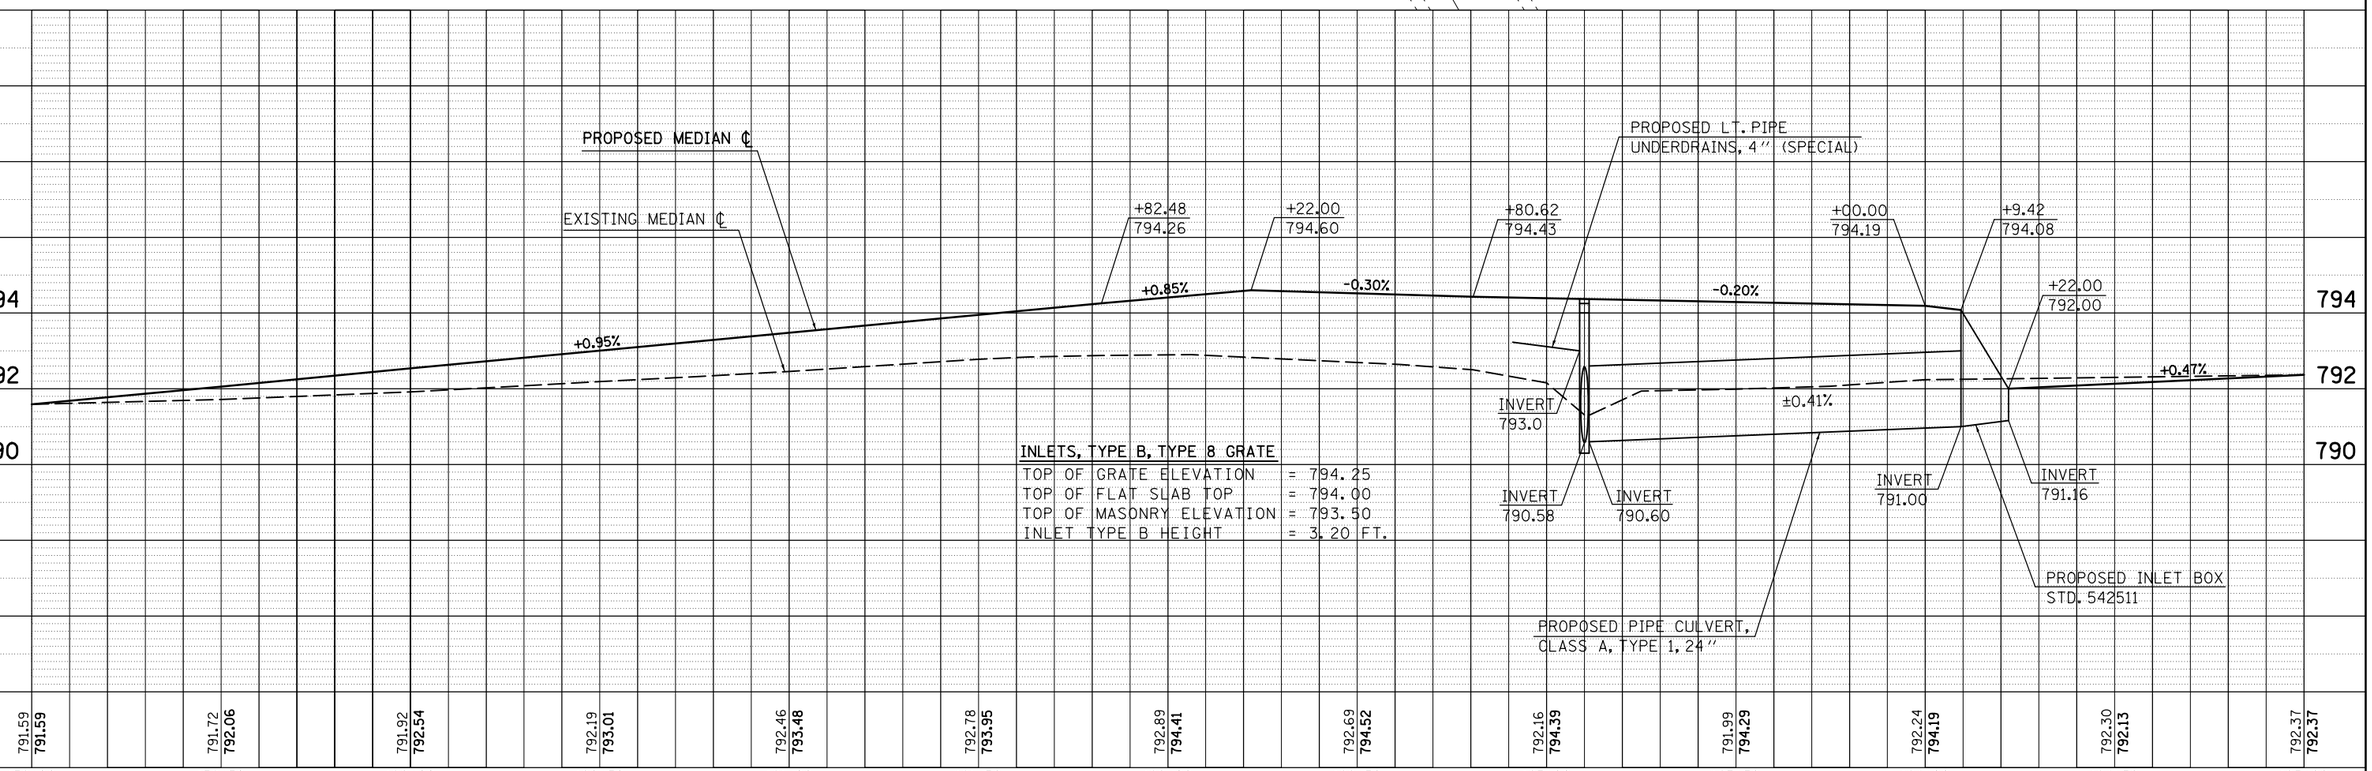

PLAN	BY	DATE
SURVEYED		
PLOTTED		
ALIGNMENT CHECKED		
RT. OF WAY CHECKED		
CADD FILE NAME		
NOTE BOOK NO.		

PROFILE	BY	DATE
SURVEYED		
PLOTTED		
GRADES CHECKED		
B.M. NOTED		
STRUCTURE NOTATNS CHKD		
NOTE BOOK NO.		

FILE NAME = c:\pw_work\pwidot\piersonbr\d0184863\D570648-sht-plnprf_safety.dgn	USER NAME = piersonbr	DESIGNED - GAE	REVISED -
		DRAWN - BBP	REVISED -
	PLOT SCALE = 40.0000 ' / in.	CHECKED -	REVISED -
	PLOT DATE = 8/25/2011	DATE - 07/30/11	REVISED -

STATE OF ILLINOIS
DEPARTMENT OF TRANSPORTATION

IMPACT ATTENUATORS FOR S.N. 057-0131
PLAN & PROFILE

SCALE: 1" = 20' | SHEET NO. 1 OF 1 SHEETS | STA. 159+00.00 TO STA. 165+00.00

F.A.I. RTE.	SECTION	COUNTY	TOTAL SHEETS	SHEET NO.
74	(57-23,57-24)RS-1	MCLEAN	175	125

CONTRACT NO. 70648

ILLINOIS FED. AID PROJECT