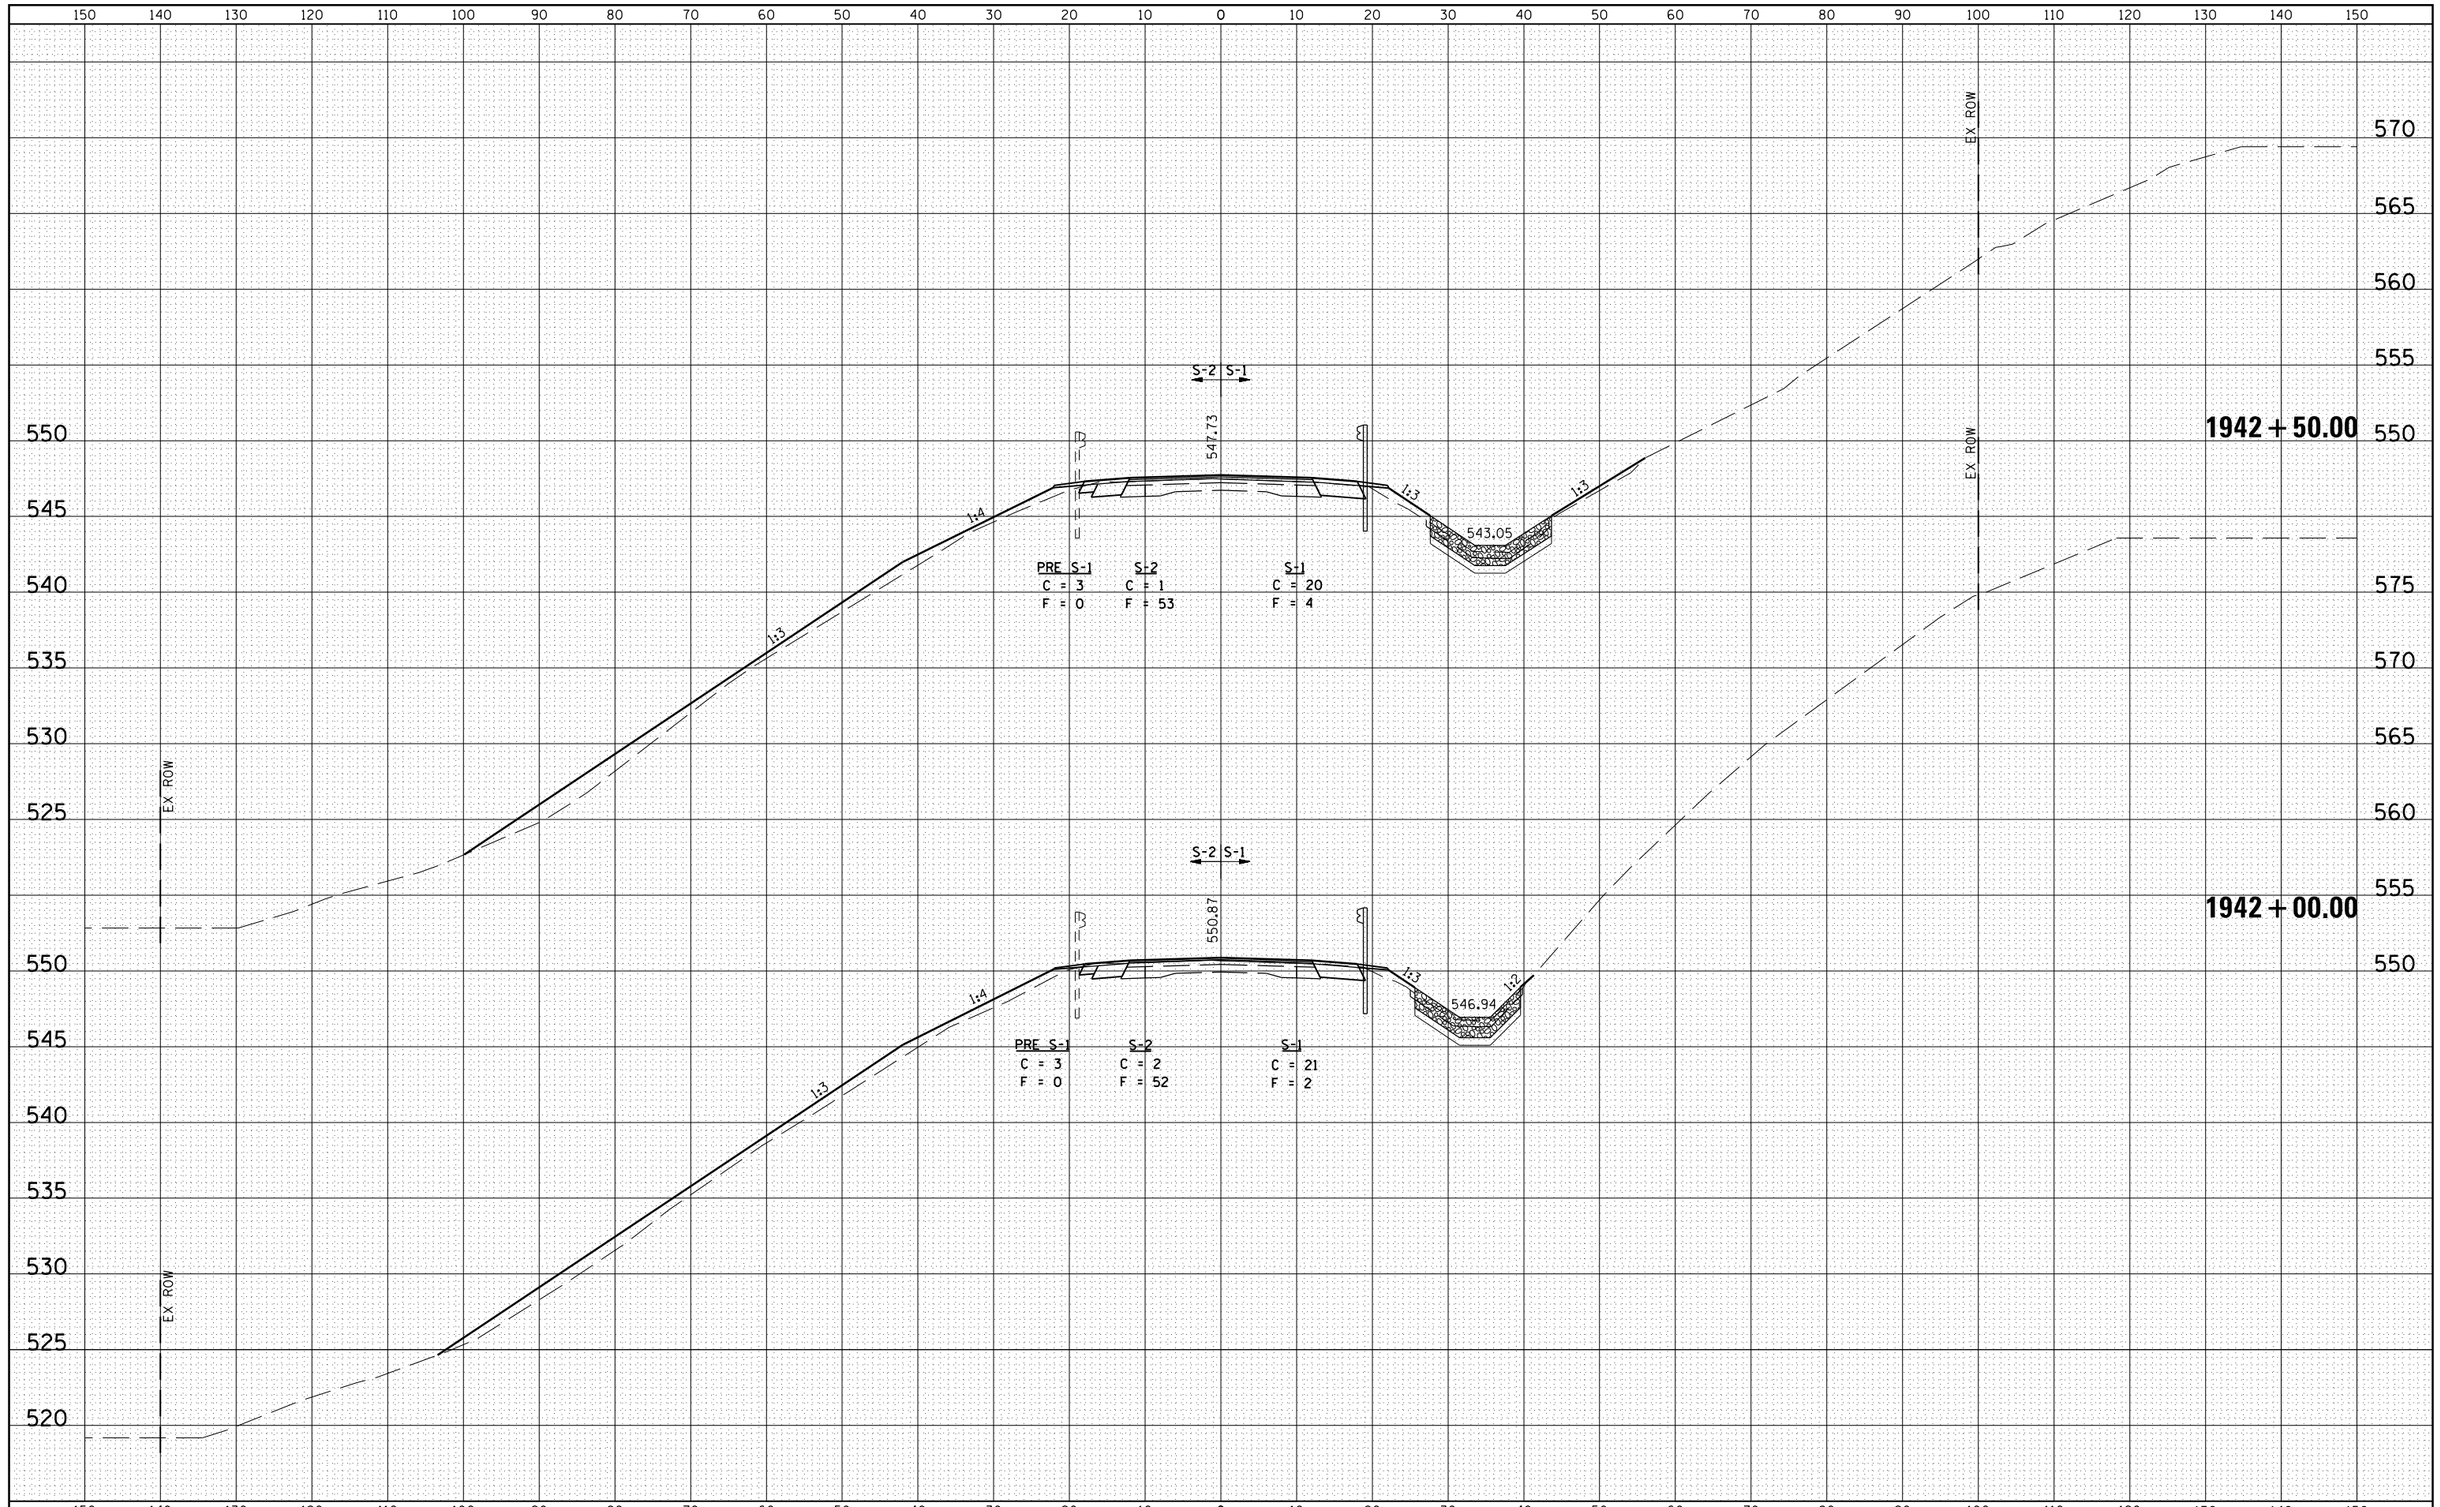


| FINAL SURVEY | BY | DATE |
|---|---|---|
| SURVEYED | | |
| PLOTTED | | |
| TEMPLATE | | |
| AREAS | | |
| NOTE BOOK | | |
| AREAS CHECKED | | |
| NO. | | |

| ORIGINAL SURVEY | BY | DATE |
|---|---|---|
| SURVEYED | | |
| PLOTTED | | |
| TEMPLATE | | |
| AREAS | | |
| NOTE BOOK | | |
| AREAS CHECKED | | |
| NO. | | |

| | | | |
|---|---|---|---|
| FILE NAME = c:\pw_work\pwidot\sparksgw\d0280163\D672981-sht-XSsht.dgn | USER NAME = sparksgw | DESIGNED - R.A.W. | REVISED - |
| | | DRAWN - J.D. | REVISED - |
| | PLOT SCALE = 20.0000 ' / in. | CHECKED - J.S.A. | REVISED - |
| | PLOT DATE = Sep-01-2011 09:00:24AM | DATE - 8/17/09 | REVISED - |

**STATE OF ILLINOIS**
**DEPARTMENT OF TRANSPORTATION**

**IL ROUTE 104 CROSS SECTIONS**

SCALE: | SHEET NO. OF SHEETS | STA. 1942+00.00 TO STA. 1942+50.00

| F.A.P. RTE. | SECTION | COUNTY | TOTAL SHEETS | SHEET NO. |
|---|---|---|---|---|
| 745 | 108B-2 | PIKE | 64 | 57 |
| | | CONTRACT NO. 72981 | | |
| | ILLINOIS FED. AID PROJECT | | | |