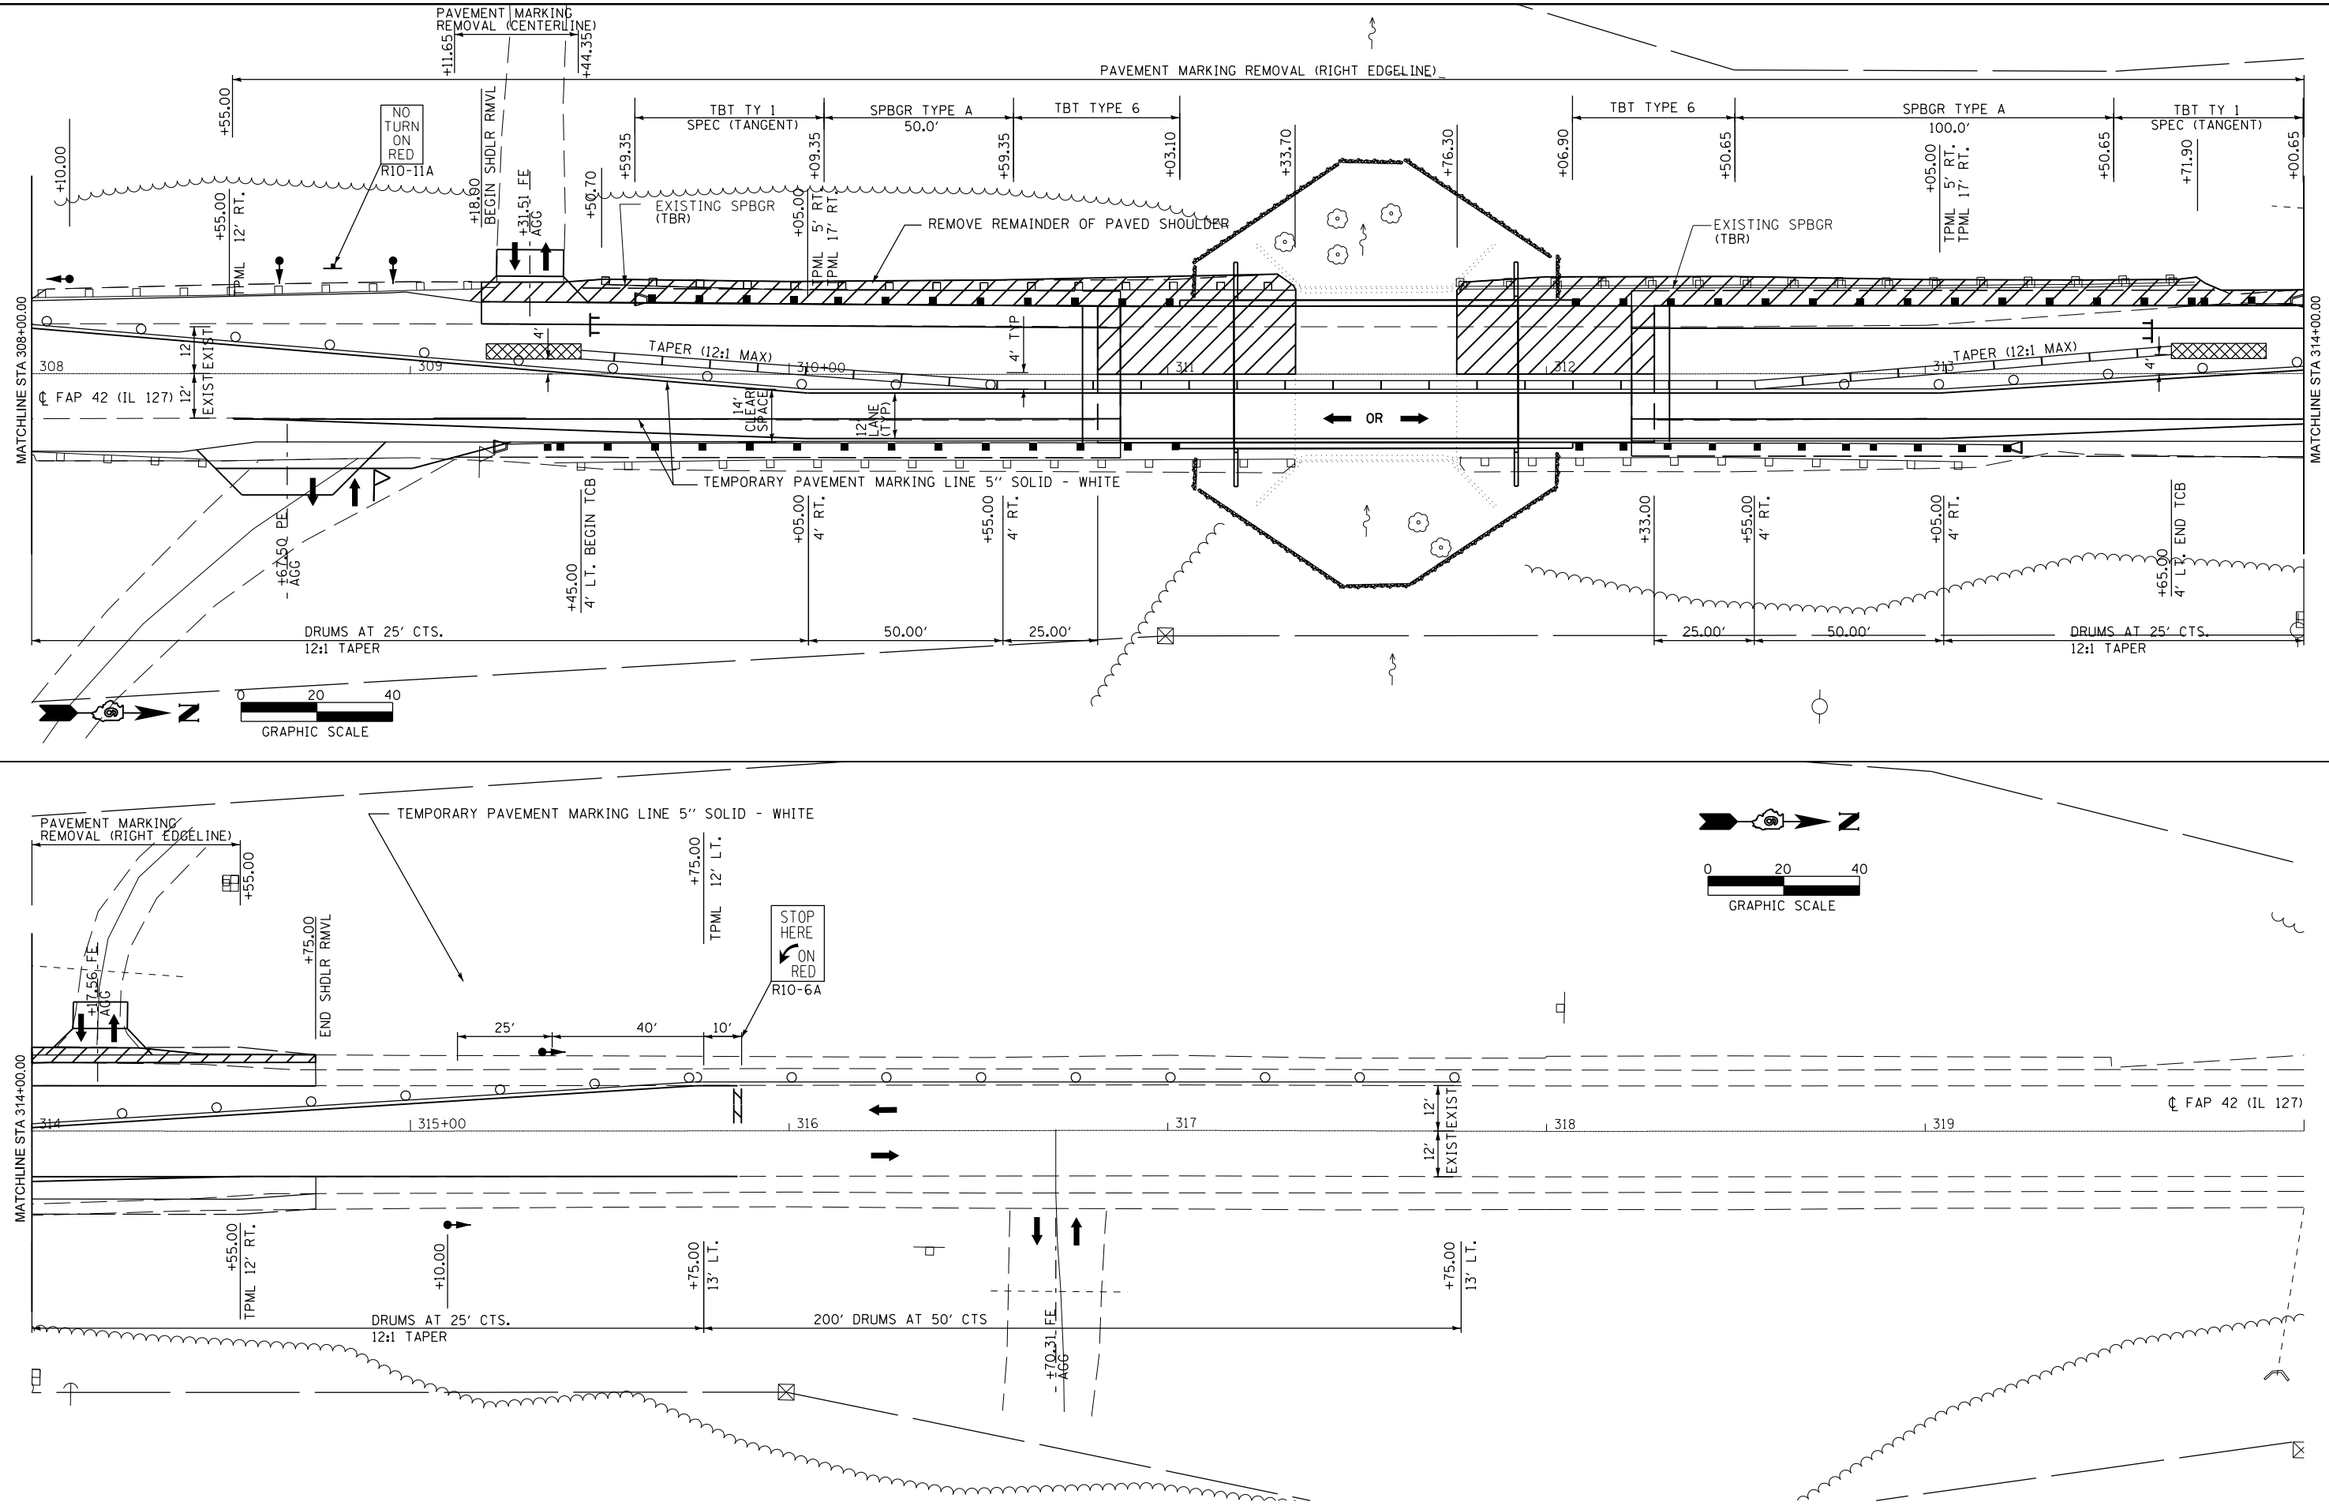

FILE NAME = c:\pw_work\pwidot\sparksgw\d0281833\D672B66-sht-staging.dgn	USER NAME = sparksgw	DESIGNED - JAH	REVISED -
		DRAWN - JAH	REVISED -
	PLOT SCALE = 40.000 ' / in.	CHECKED - WJS	REVISED -
	PLOT DATE = Sep-09-2011 11:35:09AM	DATE -	REVISED -

STATE OF ILLINOIS
DEPARTMENT OF TRANSPORTATION

STAGE II CONSTRUCTION SHEET

SCALE: | SHEET NO. 4 OF 4 SHEETS | STA. 308+00.00 TO STA. 320+00.00

F.A.P RTE.	SECTION	COUNTY	TOTAL SHEETS	SHEET NO.
42	105B-1	MONTGOMERY	63	14
		CONTRACT NO. 72B66		
FED. ROAD DIST. NO.	ILLINOIS	FED. AID PROJECT		